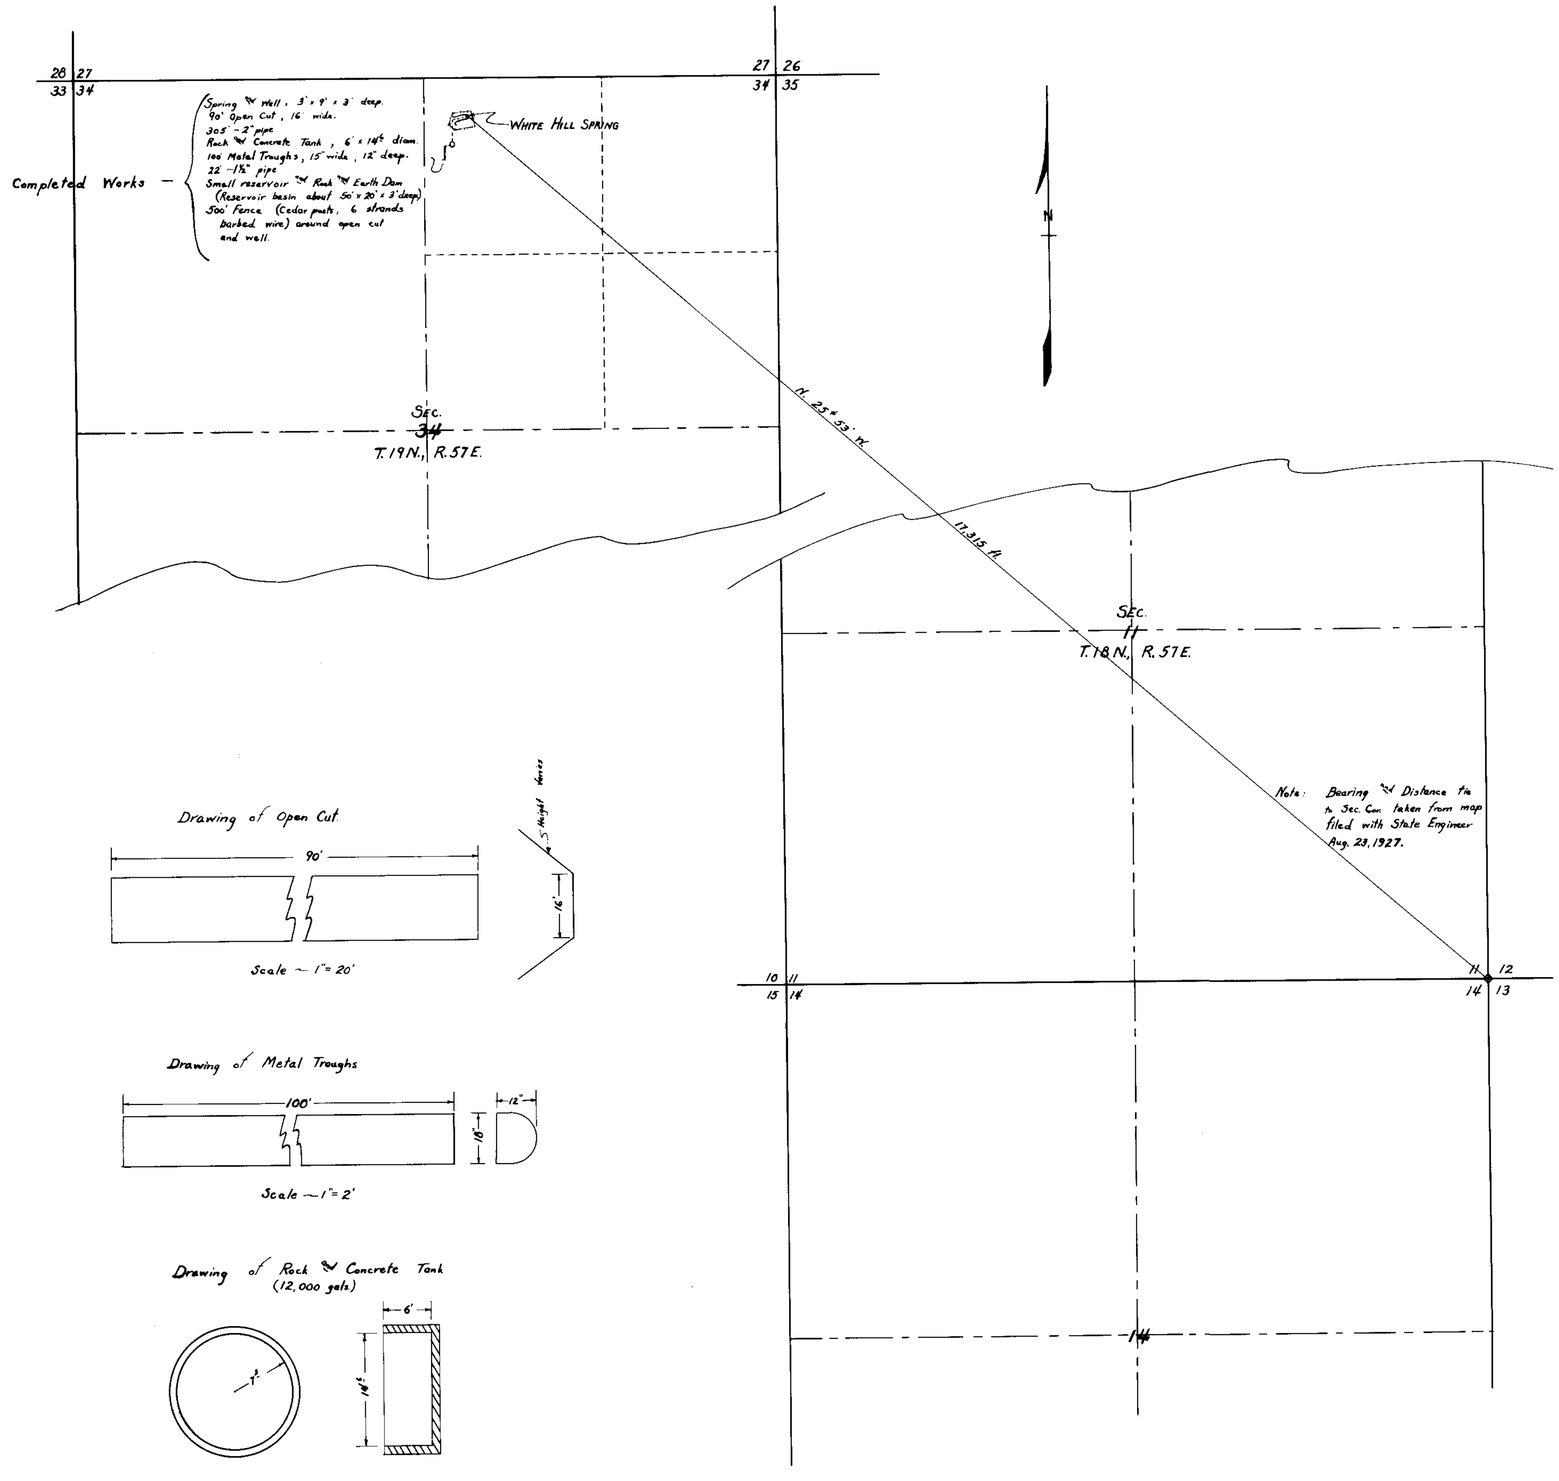

Drawing of Open Cut

Scale ~ 1" = 20'

Drawing of Metal Troughs

Scale ~ 1" = 2'

Drawing of Rock & Concrete Tank
(12,000 gals)

Scale ~ 1" = 10'

STATE OF NEVADA
County of White Pine } SS.

I, James D. Wallace, Jr., being first duly sworn, depose and say that this map has been correctly drawn to the designated scale from field notes of a survey made by me on the 7th day of September, 1940; that it truly and correctly represents the location and extent of the works used to divert water from White Hill Spring in White Pine County, by Handley Brothers for stockwatering purposes; that the point of diversion, the location and size of the diverting pipe, and the place and manner of use are fully and correctly designated thereon.

James D. Wallace, Jr.
State Water Right Surveyor

Subscribed and sworn to before me this 19th day of Oct, 1940.

Hovan B. Bart
Notary Public
In and for White Pine County, Nevada
My Commission Expires
July 18, 1941

0 600 1200 1800 2400

Certificate No. 2552 Issued Dec. 11, 1940

FILED
Oct. 30, 1940
STATE ENGINEER'S OFFICE

MAP

TO ACCOMPANY PROOF OF BENEFICIAL USE
UNDER APPLICATION No. 8300
FOR STOCKWATERING BY HANDLEY BROS.
FROM WHITE HILL SPRING

10/16/'40

8300