SECTION	SUB DIVISION	TOWNSHIP	RANGE	ESTIMATED ACREAGE	DESCRIPTION OF CULTURE	DATE OF FIRST CULTIVATION
35	SW¼SW¼	17N.	67E.	37.8	Alfalfa	
"	"	"	"	0.4	Garden	
2	NW¼NW¼	16N.	"	20.2	Alfalfa	
"	"	"	"	7.33	Grain	
"	"	"	"	1.4	Garden	
"	SW¼NW¼	"	"	10.1	Grain	
3	SE¼NE¼	"	"	39.37	Grain	
"	NE¼NE¼	"	"	34.6	Pasture	
	TOTAL			151.20	ACRES.	

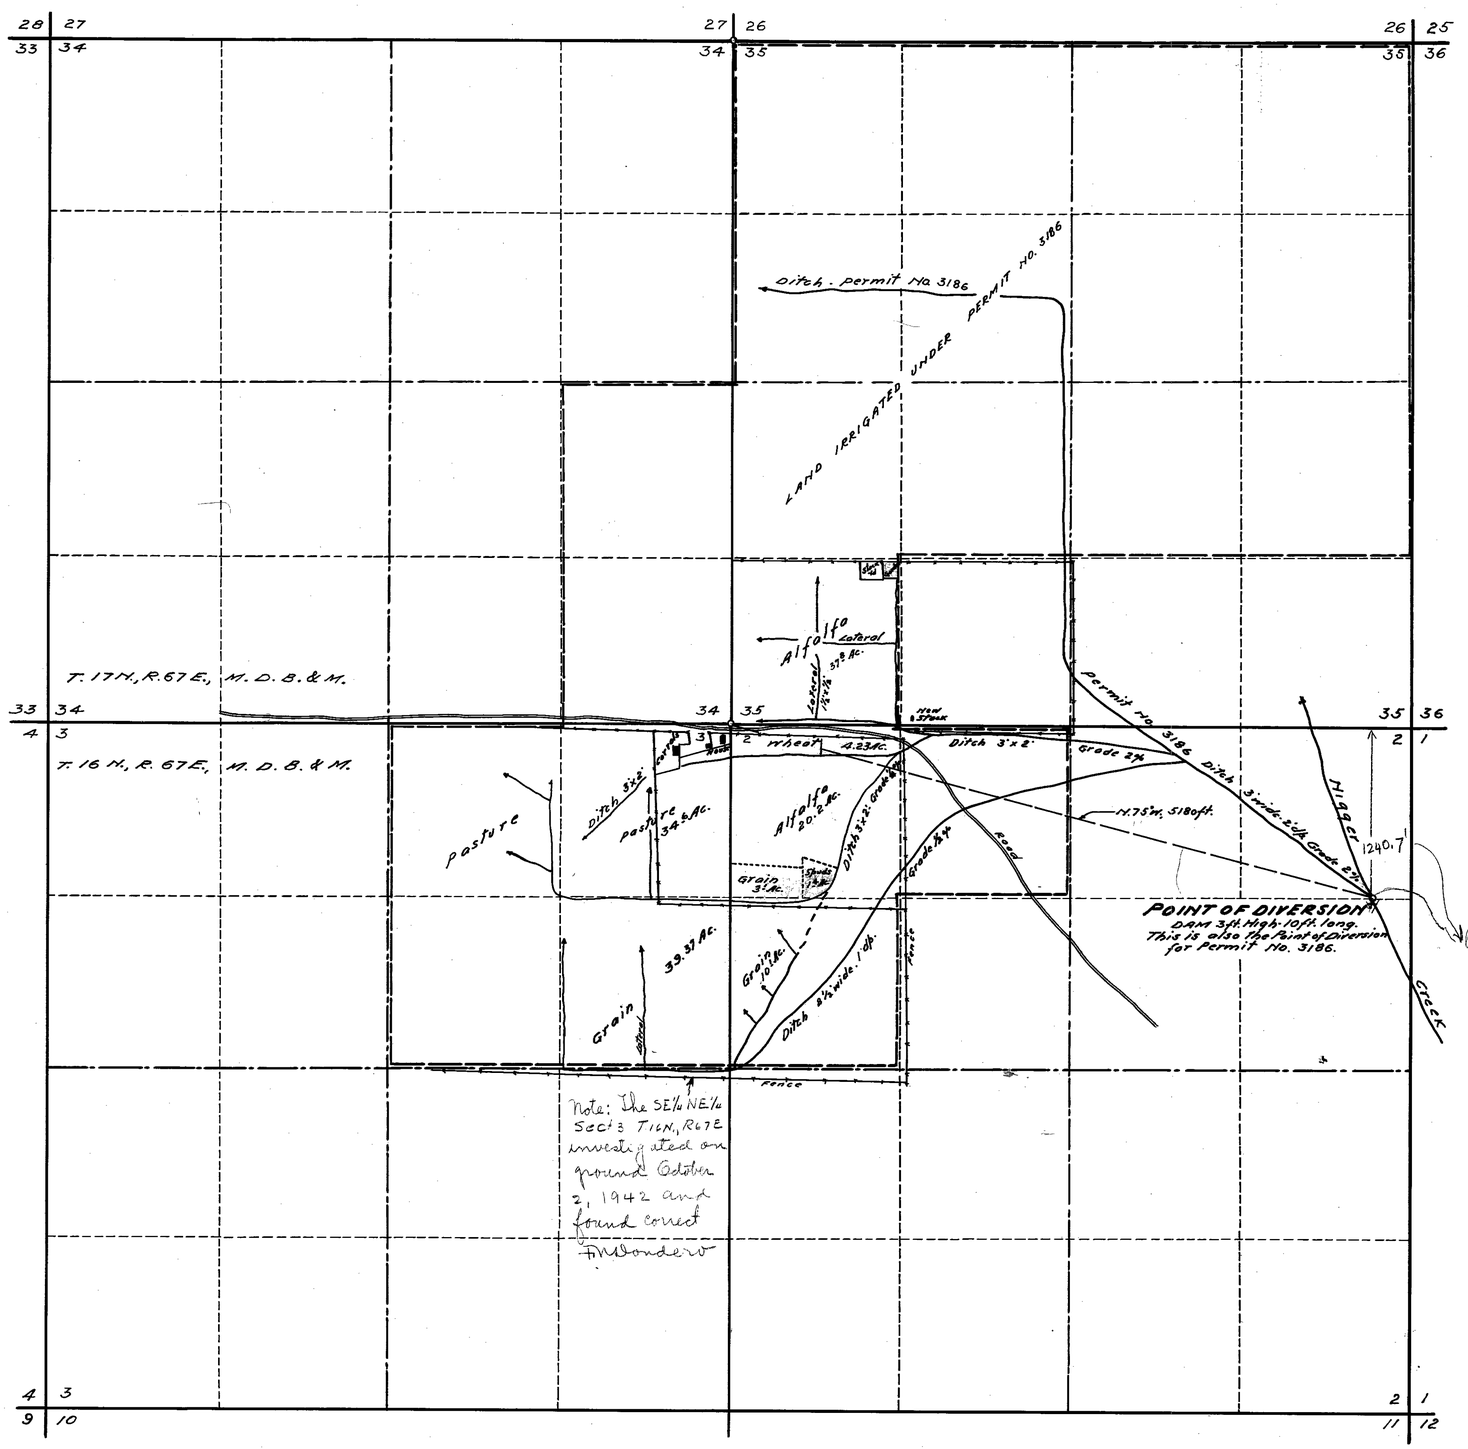

STATE OF NEVADA. }
County of White Pine } SS.

I F.W. Millard, being first duly sworn, depose and say that this map, consisting of one sheet, has been correctly drawn to the designated scale from field notes of a survey made by me between the 2nd and 4th. days of August 1942; that it truly and correctly represents the works used to divert water from NIGGER CREEK in White Pine County by H. T. ROGERS for irrigation purposes under Application No. 8393. That the point of diversion, the location, size and grades of the diverting channel, location and description of all measuring devices, the location and extent of the lands owned or controlled by the applicant upon which water applied for under Application No. 8393 is used, together with the area and kind of culture in each 40 acre subdivision, and the location and names of all other works or streams which are crossed by or connected with said works are fully and correctly designated thereon.

By calculation Point of diversion is in SE¼ NE¼

F.W. Millard
State Water Right Surveyor.

Subscribed and sworn to before me this 12th day of September, 1942.

[illegible]
Notary Public in and for White Pine County, Nevada.
My Commission expires

0 500 1000 2000
SCALE 1 IN. = 600 FT.

Certificate No. 3213 Issued March 4, 1949

MAP
TO ACCOMPANY PROOF OF
BENEFICIAL USE
UNDER APPLICATION NO. 8393
FOR IRRIGATION BY H. T. ROGERS.
FROM NIGGER CREEK
SURVEYED AUG. 3, 1942. BY F.W. MILLARD & SON. ELY, NEVADA.

FILED
Sept. 21, 1942.
STATE ENGINEER, NEVADA

80454 8393