Section	Sub-division	Township	Range	Cultivated Acreage	Description of Culture	Date of First Culture
10	SE¼-NE¼	44. N.	53. E	5.85	Irr. Pasture / Wild-Hay	
11	NW¼-NW¼	44. N.	53 E.	24.66	Irrigated Pasture / Wild Hay	
11	NE¼-NW¼	44. N.	53. E.	36.05	Irrigated Pasture / Wild Hay	
11	SW¼-NW¼	44 N.	53. E.	32.50	Irrigated Pasture / Wild Hay	
11	SE¼-NW¼	44. N.	53 E.	10.83	Irrigated Pasture / Wild Hay	
11	NW¼-SW¼	44. N.	53 E	9.88	Irrigated Pasture / Wild Hay	
11	NW¼-NE¼	44. N.	53 E.	17.55	Irrigated Pasture	
			Total Acreage	137.32		

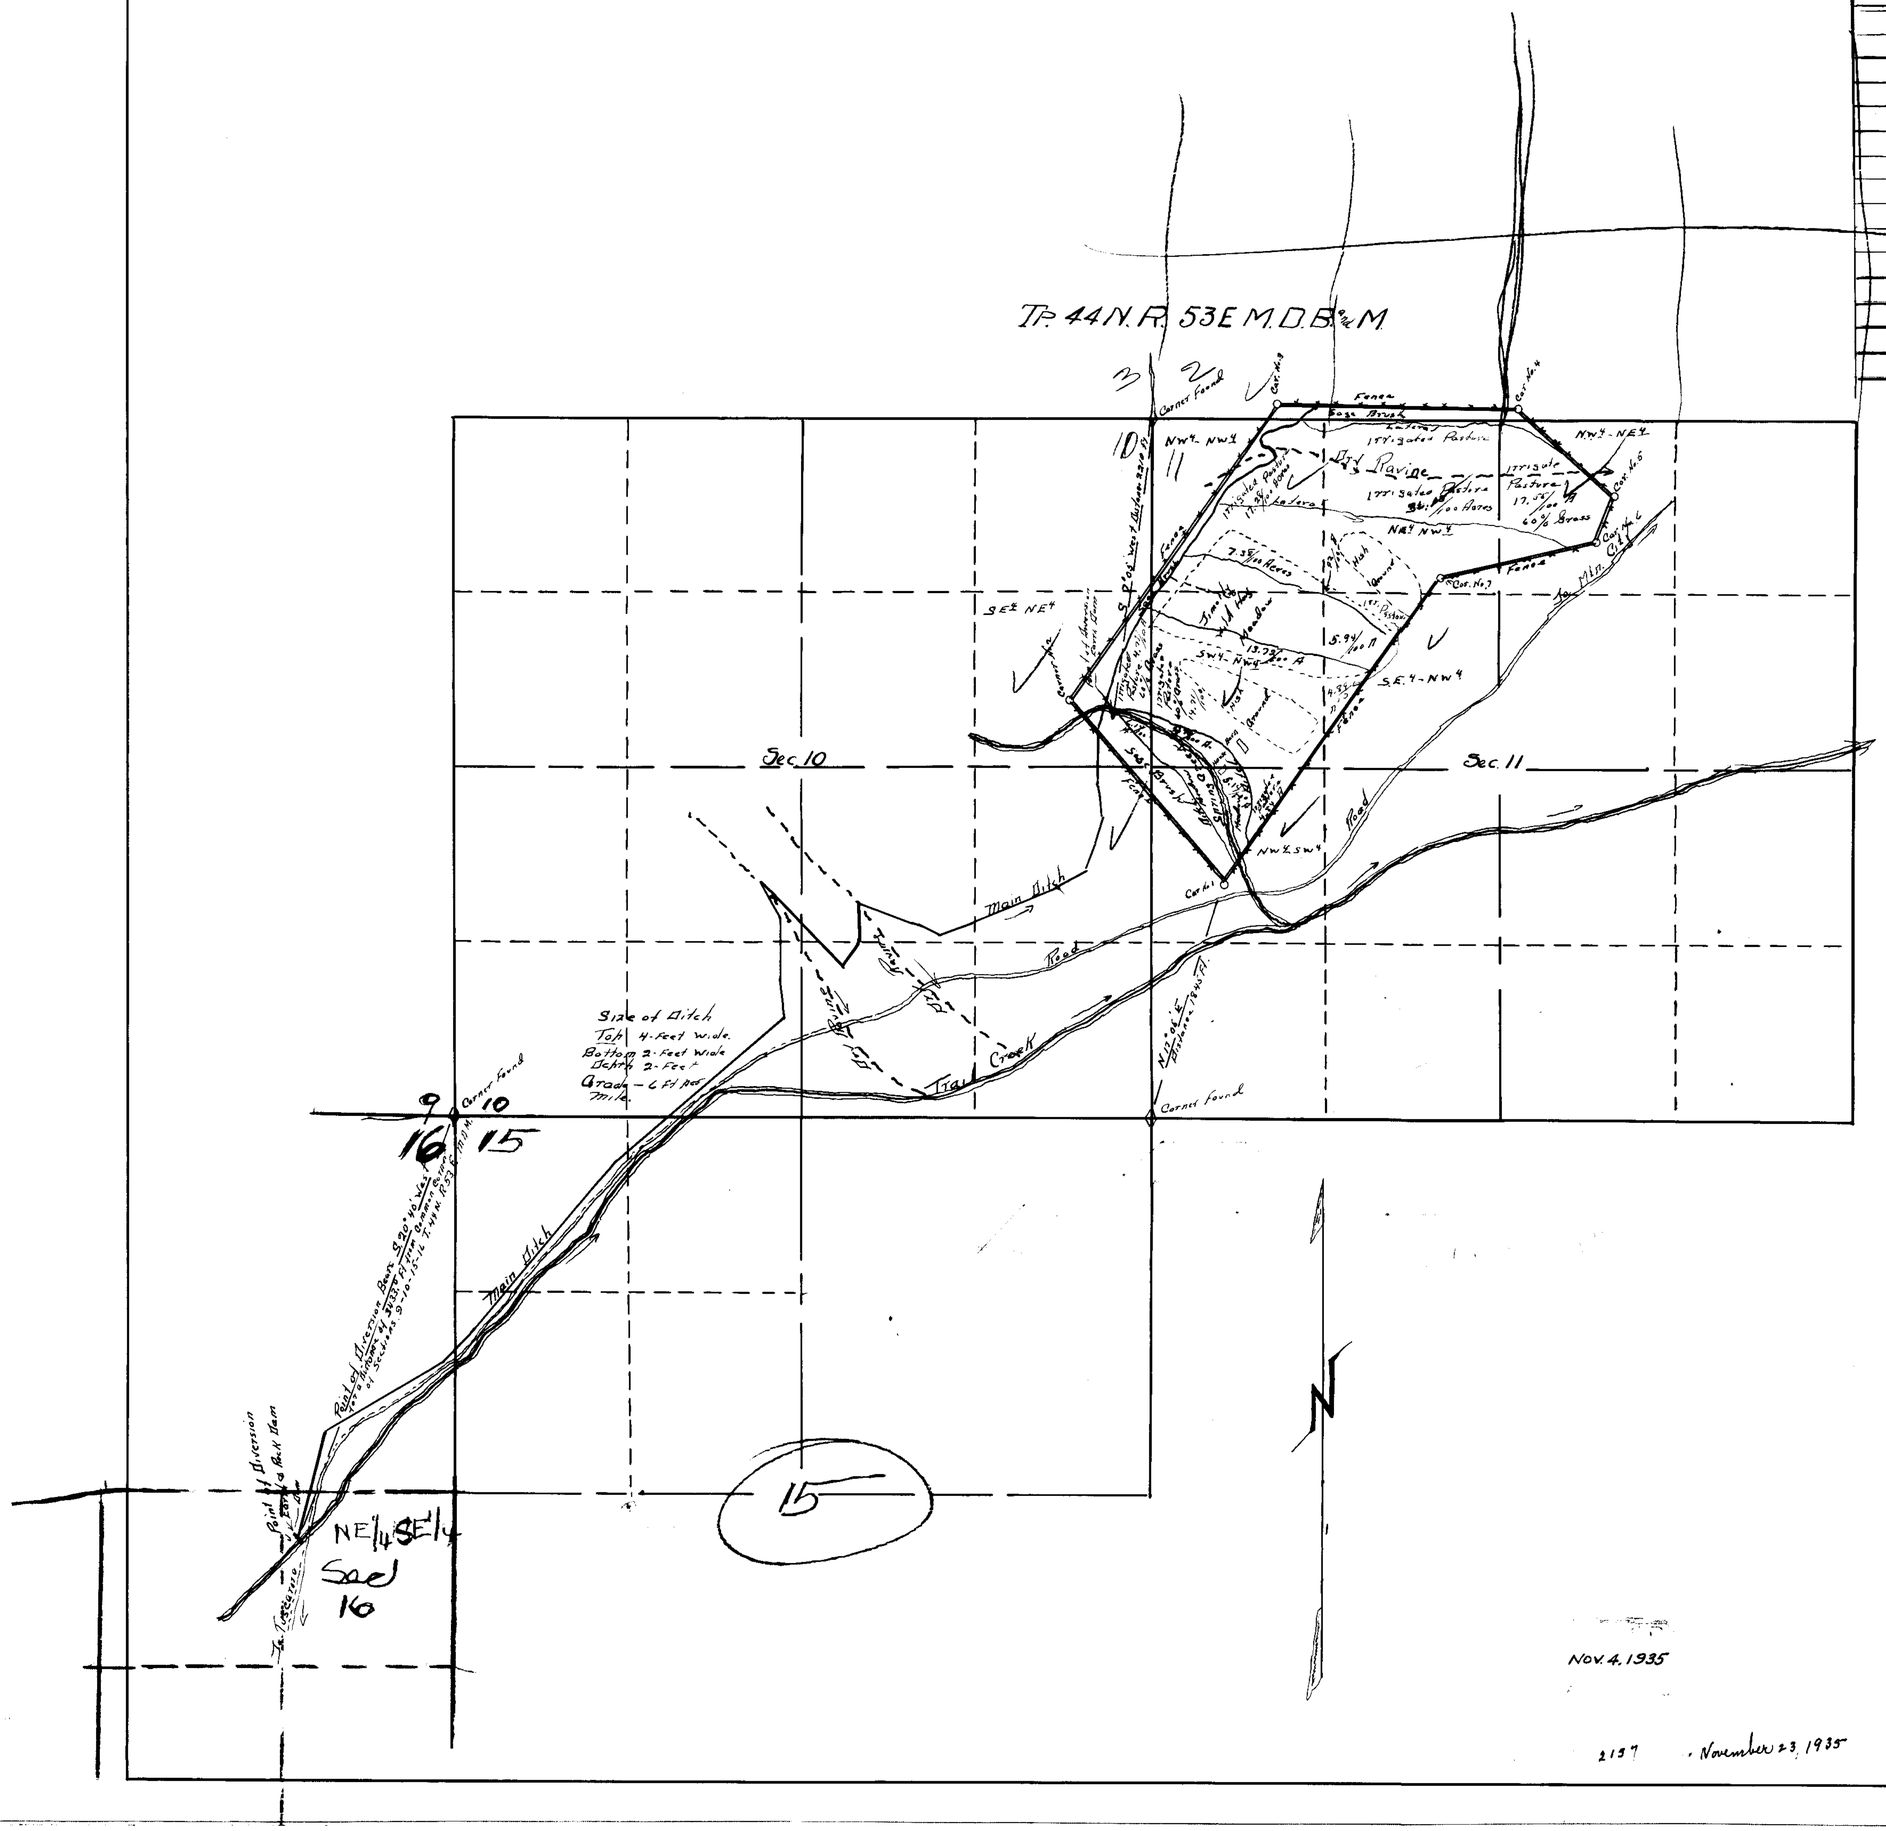

STATE OF NEVADA } S.S.
County of Elko

I, John W. King, being first duly sworn, depose and say that the above map is a true and accurate plat of the lands irrigated by Beatrix E Andrae, as taken from the field notes of a survey made by me, completed on the 23rd day of July 1934.

That the map and survey were made at the instance of Beatrix E. Andrae, owner of said lands and that it truly represents the irrigated lands of said Beatrix E. Andrae.

John W. King
STATE WATER RIGHT Surveyor.

Subscribed and sworn to before me this 12th day of October 1935

Hill Martin
Notary Public in and for Elko County, Nevada

SCALE 1 INCH = 600 FEET.

0 200 400 600 800 1000 2000 3000 FT

Nov. 4, 1935

2137 November 23, 1935

MAP TO ACCOMPANY
PROOF OF APPLICATION OF WATER
TO BENEFICIAL USE
SERIAL NO. 8415
BY-BEATRIX E. ANDRAE
FROM-TRAIL CREEK & TRIBUTARIES

8415