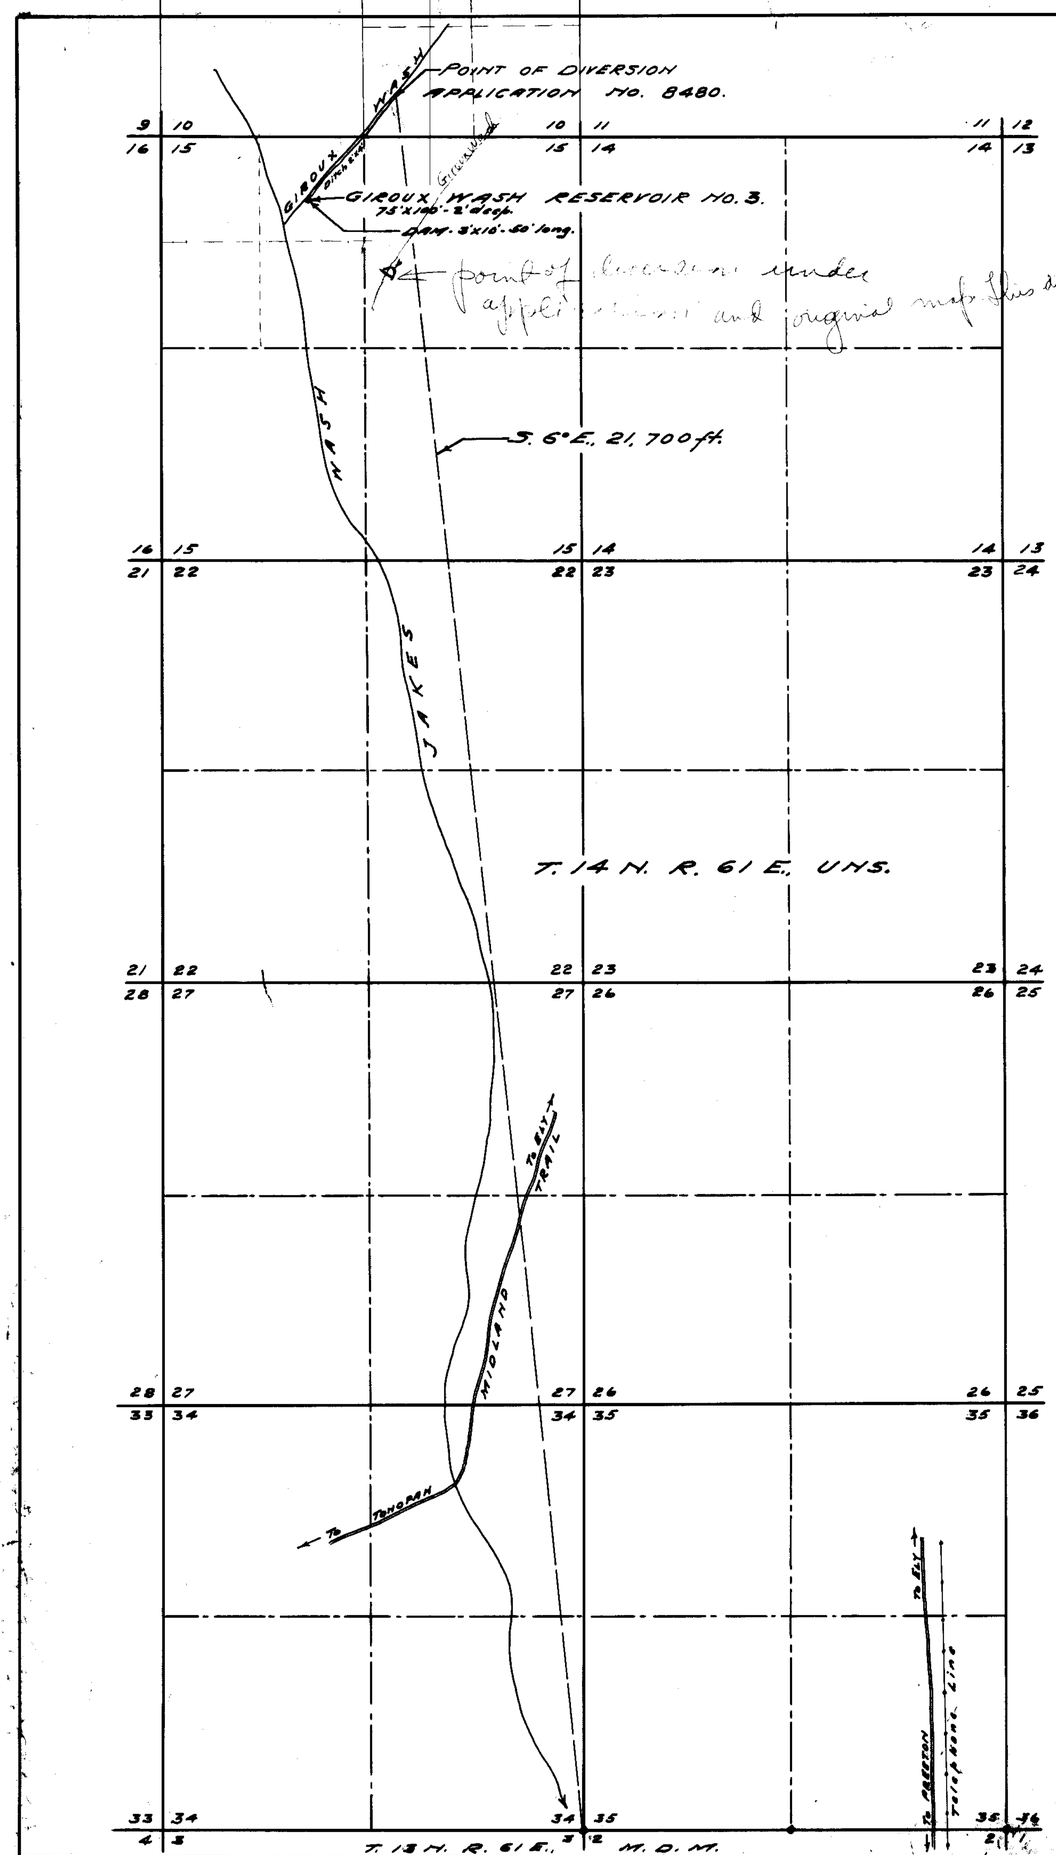

STATE OF NEVADA }
County of White Pine } SS.

I, F.W. Millard, being first duly sworn, depose and say that this map has been correctly drawn to the designated scale from field notes of a survey made by me between the 29th and 31st days of July, 1933; that it truly and correctly represents the location and extent of the works described in Application No. 8480 to divert water from GIROUX WASH in WHITE PINE COUNTY for stockwatering purposes by ADAMS-McGILL COMPANY; that the point of diversion, the location and size of the diverting dam, the place and manner of use, and the location and names of all other works or streams which are crossed by or connected with the said works, are fully and correctly designated thereon.

F.W. Millard
State Water Right Surveyor.

Subscribed and sworn to before me this 17th of August, 1933.

R. L. Gill
Notary Public in and for White Pine County, Nevada.

SCALE 1-IN.=1000 FT.
1 in = 600'

Certificate No. 2091. Issued March 23, 1935

MAP TO ACCOMPANY PROOF OF BENEFICIAL USE UNDER APPLICATION NO. 8480. FOR STOCKWATERING BY ADAMS-McGILL COMPANY FROM GIROUX WASH

SURVEYED BY MILLARD & SON ELY, NEVADA. 8/16/33.

May 4, 1934

8480

8480