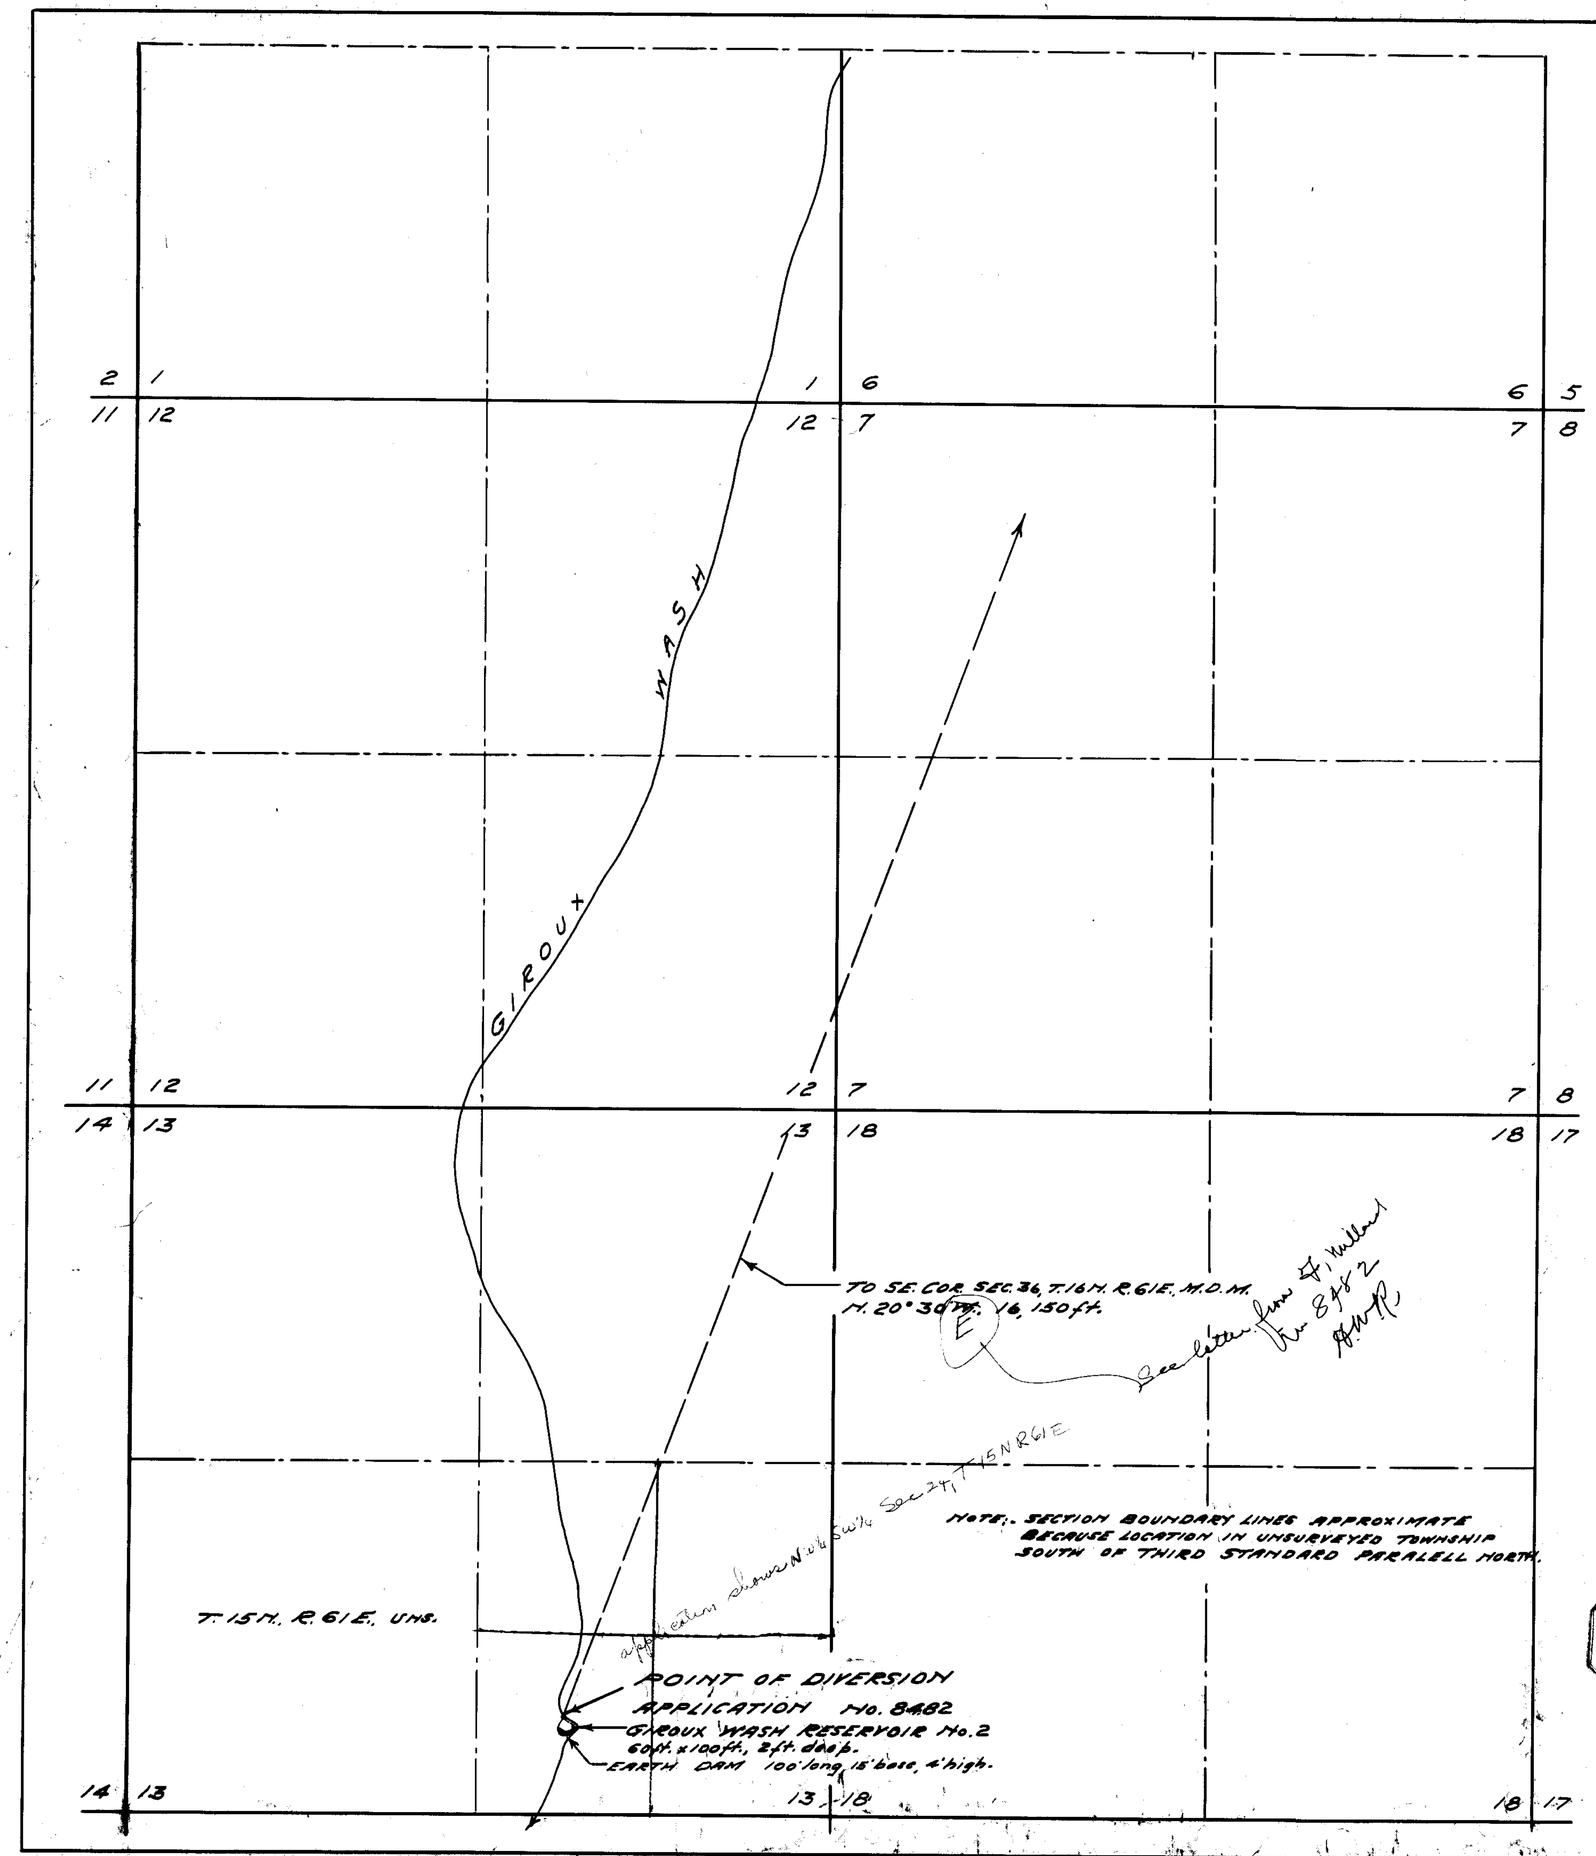

STATE OF NEVADA }
County of White Pine } ss.

I, F.W. Millard being first duly sworn, depose and say that this map has been correctly drawn to the designated scale from field notes of a survey made by me between the 2nd and 4th days of August 1933; that it truly and correctly represents the location and extent of the works described in Application No. 8482 to divert water from GIROUX WASH in WHITE PINE COUNTY for stockwatering purposes by ADAMS-McGILL COMPANY; that the point of diversion, the location and size of the diverting dam, the place and manner of use, and the location and names of all other works or streams which are crossed by or connected with the said works, are fully and correctly designated thereon.

F.W. Millard
State Water Right Surveyor.

Subscribed and sworn to before me this 17th day of August, 1933.

R. O. Gill
Notary Public in and for White Pine County, Nevada.

2093 May 23

Certificate No. 2093 Issued March 23, 1935

FILED
May 4, 1934
STATE ENGINEER

MAP TO ACCOMPANY PROOF OF BENEFICIAL USE UNDER APPLICATION NO. 8482
FOR STOCKWATERING
BY ADAMS-McGILL COMPANY
FROM GIROUX WASH.
SURVEYED BY F.W. MILLARD & SON ELY, NEVADA. 8/4/33

8482