SECTION	SUB DIVISION	TOWNSHIP	RANGE	CULTIVATED ACREAGE	DESCRIPTION OF CULTURE	DA
11	SE¼-NW¼	43N.	52E.	6.85	Timothy & Red Top Hay	
11	NE¼-SW¼	43N.	52E	26.01	Timothy & Red Top Hay	
11	SE¼-SW¼	43N.	52E	39.18	Timothy & Red Top Hay	
Total				72.04 A.		

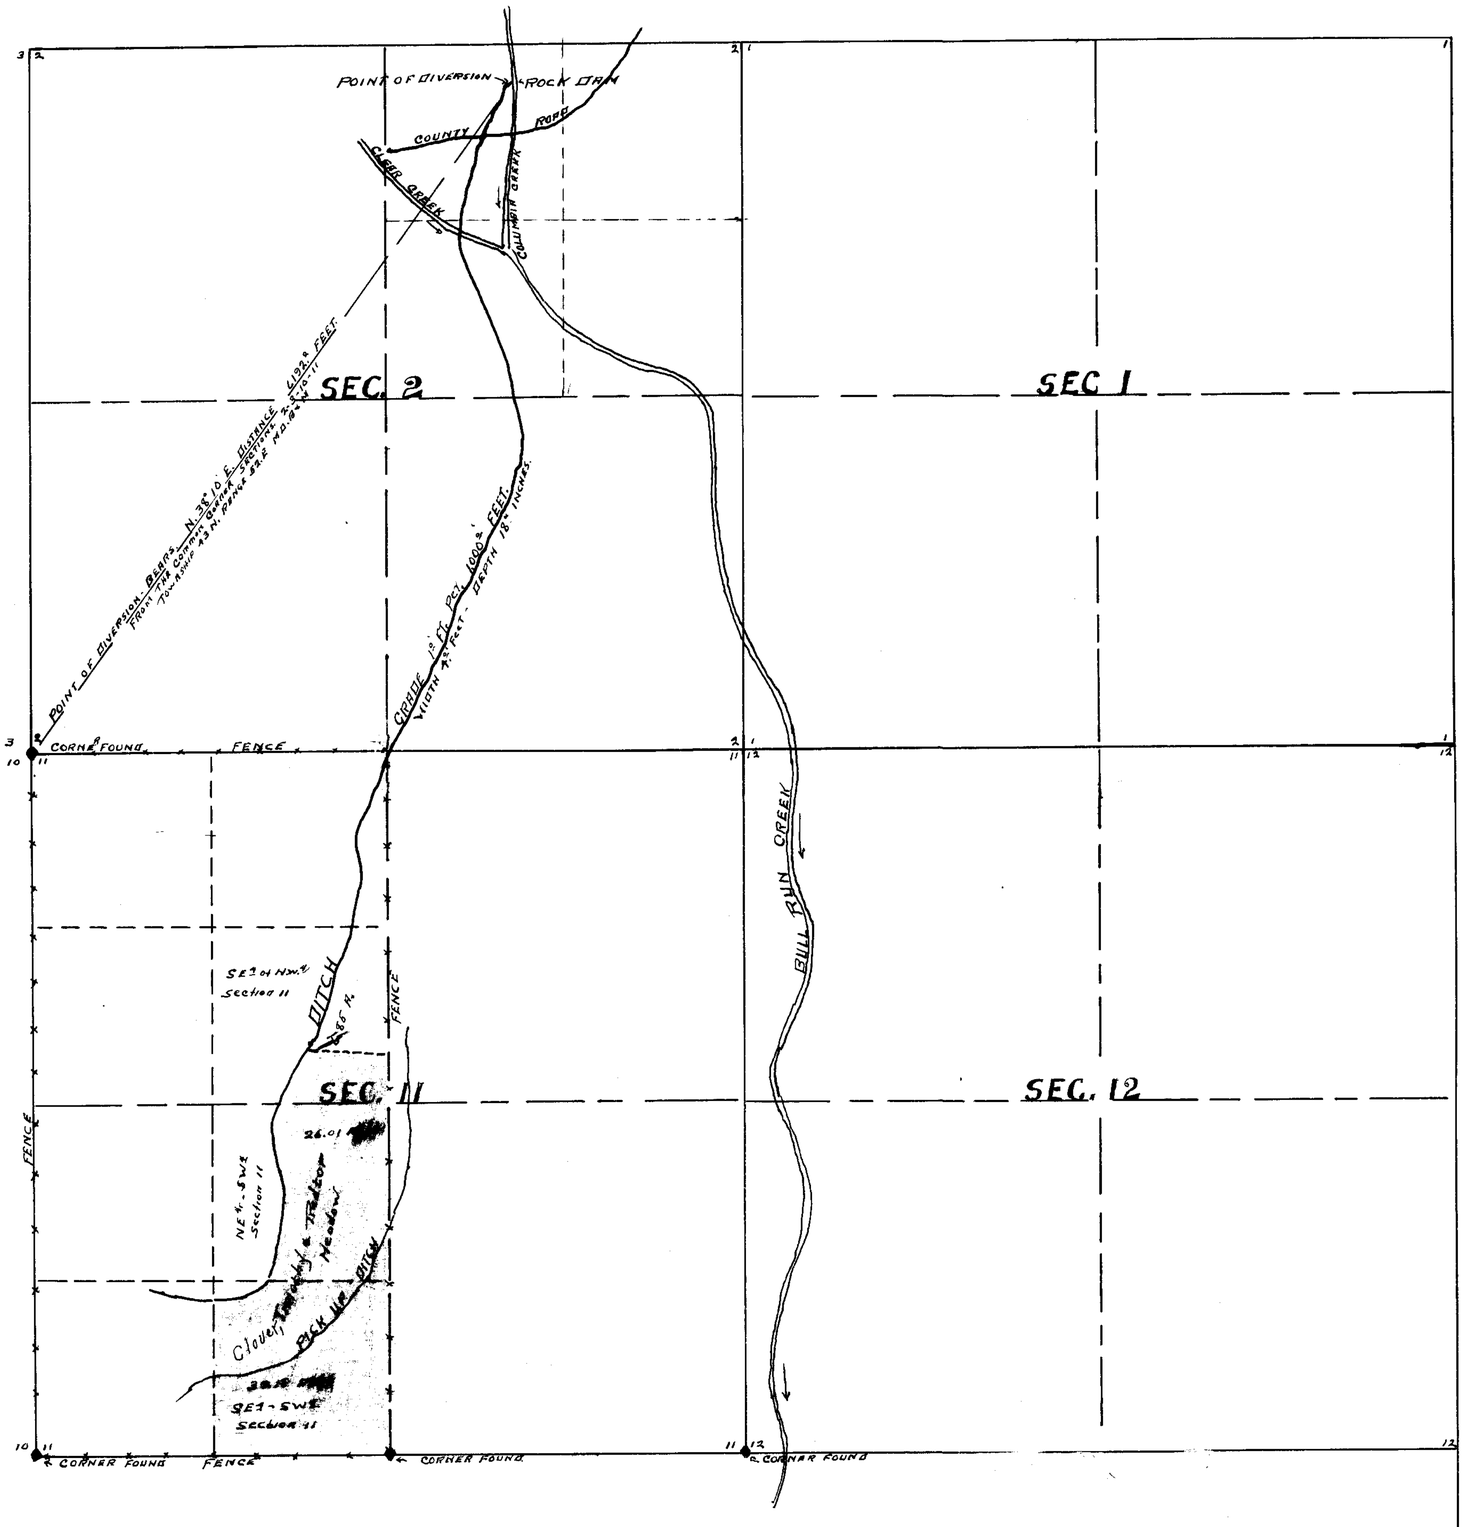

STATE OF NEVADA.
SS.
COUNTY OF ELKO,

I, Chester L Woodward, being first duly sworn, depose and s
that the above map is a true and accurate plat of the d
and the lands irrigated under Application Serial No. 8568, by
Chester L Woodward, as taken from the field notes of a surv
made by me and completed on the 21st day of September 19
That the map and survey at the instance of Chester L Woodw
owner of said lands, and that it truly represents the location
and grade of all ditches and the acreage of lands, under Permit Ser
8568 of said Chester L Woodward.

Chester L. Woodward.
STATE WATER RIGHT SURVE

SUBSCRIBED AND SWORN TO BEFORE, THIS 15th DAY OF OCTOBER 19
Verler M. Farler
NOTARY PUBLIC IN AND FOR COUN
STATE OF NE

MY COMMISSION EXPIRES,
Nov. 5-1944

2741 Nov. 17, 1943

October 20, 1943

CULTURAL MAP SERIAL NO.
COLUMBIA CREEK
CHESTER L. WOODWARD
TOWNSHIP 43 N. RANGE 52. E.M
TUSCARORA NEVAD
SCALE 1 INCH - 600 FEET.

8568