8573

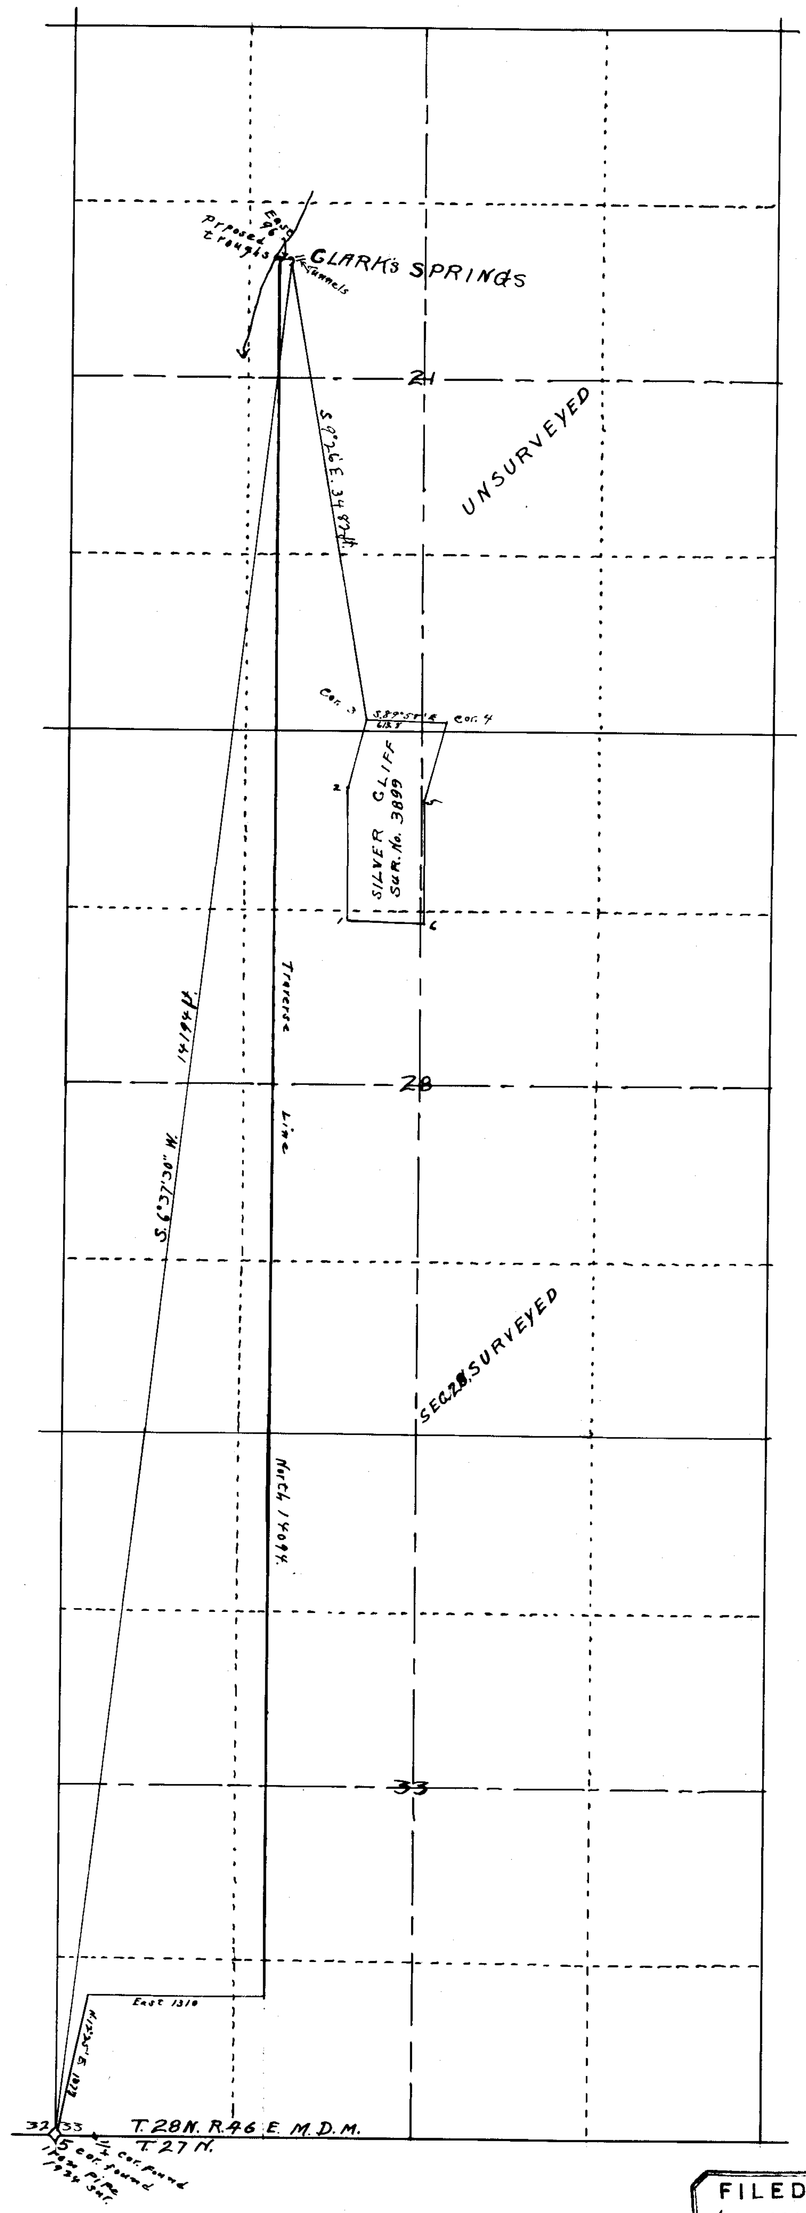

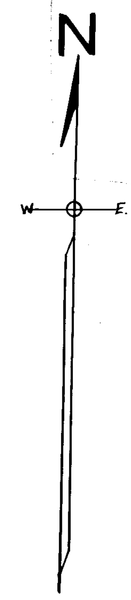

Certificate No. 2411 Issued Nov. 7, 1928

STATE OF NEVADA
COUNTY OF LANDER ss.

I, O. P. Adams, being first duly sworn depose and say that this map, consisting of one sheet has been correctly drawn to the designated scale from field notes of a survey made by me between the first and third days of May 1928; that it truly and correctly represents the location and extent of the proposed works used to divert water from Clarks Springs, in Lander County, by W. T. Jenkins Co. for stockwatering purposes. That the proposed point of diversion, the approximate location and size of the diverting channel or other conduit, the place and manner of use, and the location and names of all other works or streams which are crossed by, or connected with the said works, are fully and correctly designated thereon.

O. P. Adams
State Water Right Surveyor.

Subscribed and sworn to before me
this 14th day of June 1928.
Louis A. Lemaire
Notary Public in and for Lander County, Nevada.

SCALE 600 FT. TO ONE INCH

0 1 2 500 1000 2000 ft.

FILED
June 18, 1928
STATE ENGINEER & DEPUTY

OFFICE STATE ENGINEER

8573

MAP TO ACCOMPANY
APPLICATION
TO APPROPRIATE WATER
FOR
STOCKWATERING
BY
W. T. JENKINS CO.
FROM
CLARKS SPRINGS