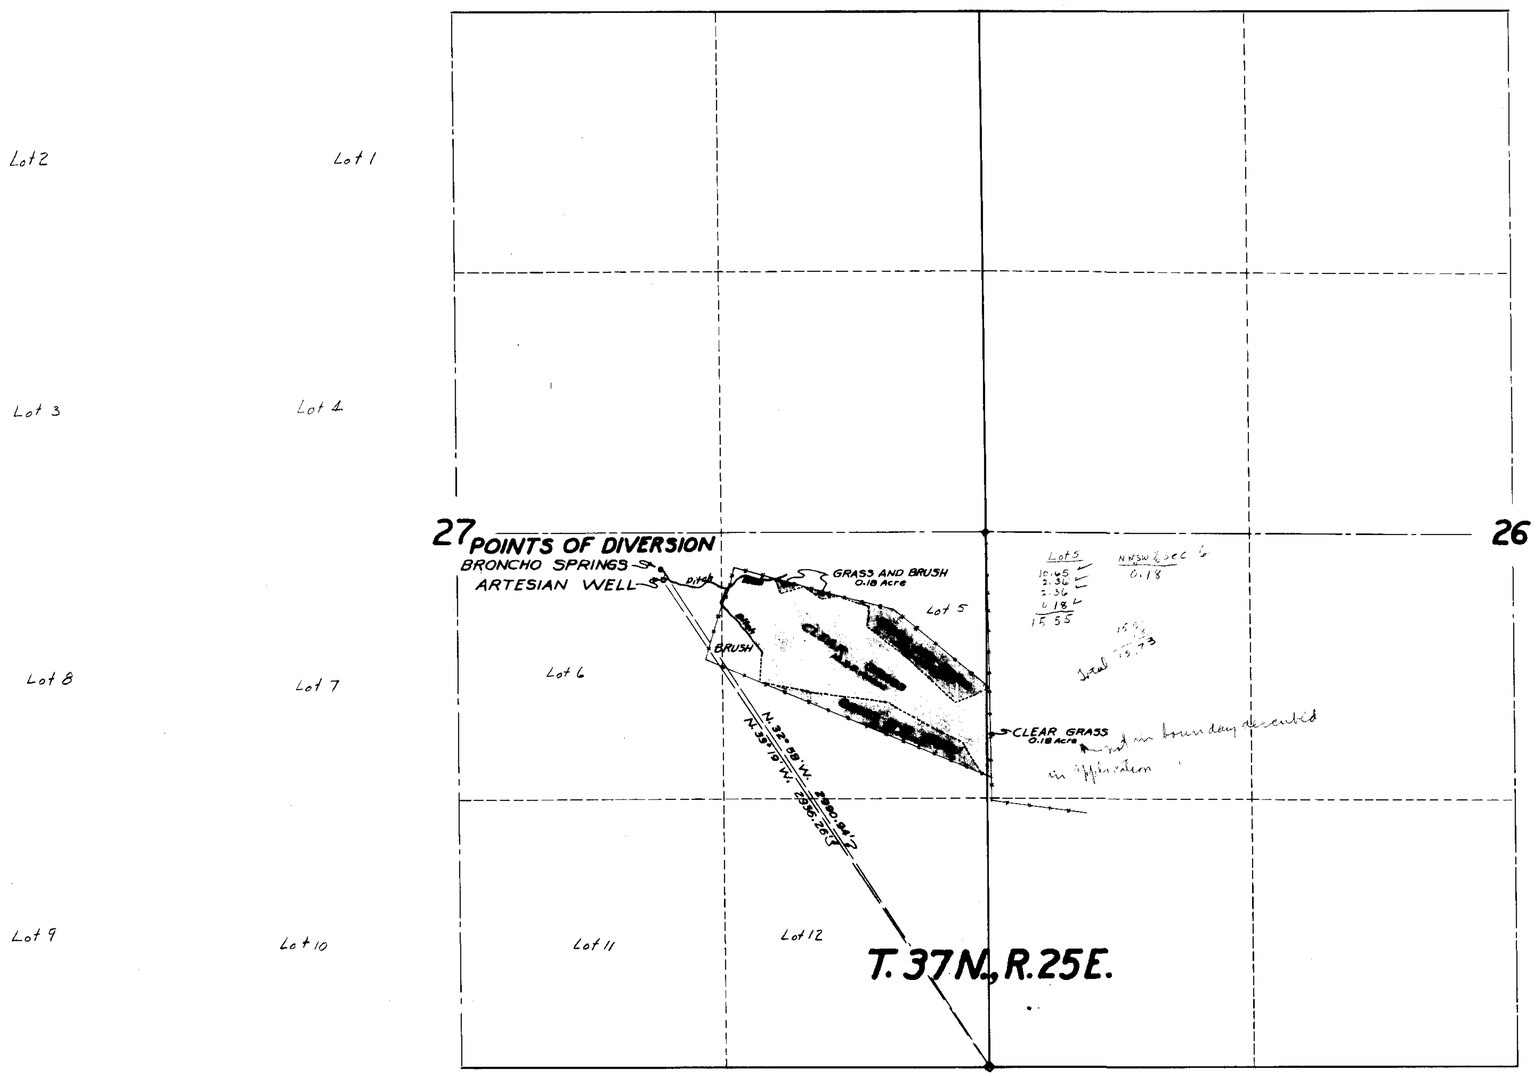

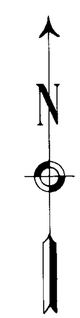

8245 May 17, 1936

SCALE:- 1 IN = 400 FT.

STATE OF NEVADA }
COUNTY OF ORMSBY } SS

I, Harvey M. Payne, being first duly sworn, depose and say that this map has been correctly drawn to the designated scale from the field notes of a survey completed by me on October 10, 1934, that it truly and correctly represents the location and extent of the works used to divert water from Broncho Springs and Artesian Well, in Humboldt County, Nevada, by Parman-Valerdi Co., for irrigation and domestic purposes under Permit No. 8596, and correctly shows point of diversion and lands irrigated.

Harvey M. Payne
WATER RIGHT ENGINEER

Subscribed and sworn to before me this 9th day of November 1935.

Notary Public in and for Ormsby County, Nevada

FILED
January 30, 1936
STATE ENGINEER'S OFFICE

MAP
TO ACCOMPANY
PROOF OF BENEFICIAL USE
UNDER
PERMIT NO. 8596
FOR
IRRIGATION
FROM
BRONCHO SPRINGS AND ARTESIAN WELL
BY
PARMAN-VALERDI COMPANY

SURVEYED AND MAPPED BY HARVEY M. PAYNE, WATER RIGHT ENGINEER.

8596

8596