State of Idaho
County of Twin Falls } S.S.

I Harold Wm. Merritt C.E., being first duly sworn, deposes and says that this map has been correctly drawn to the designated scale from field notes of a survey made by me and dated September 16th 1928; that it correctly and truly represents the location and extent of the works used to divert water from Lower Monument Springs in Elko County, by J.D. Pence for stockwatering purposes; that the location of conduits diverting therefrom together with their manner of use are fully and correctly designated thereon.

Harold Wm. Merritt
State Water Right Surveyor

Subscribed and sworn to before me this 2nd day of June, 1933

J. L. Hodgin
Notary Public in and for
Twin Falls County - Idaho.

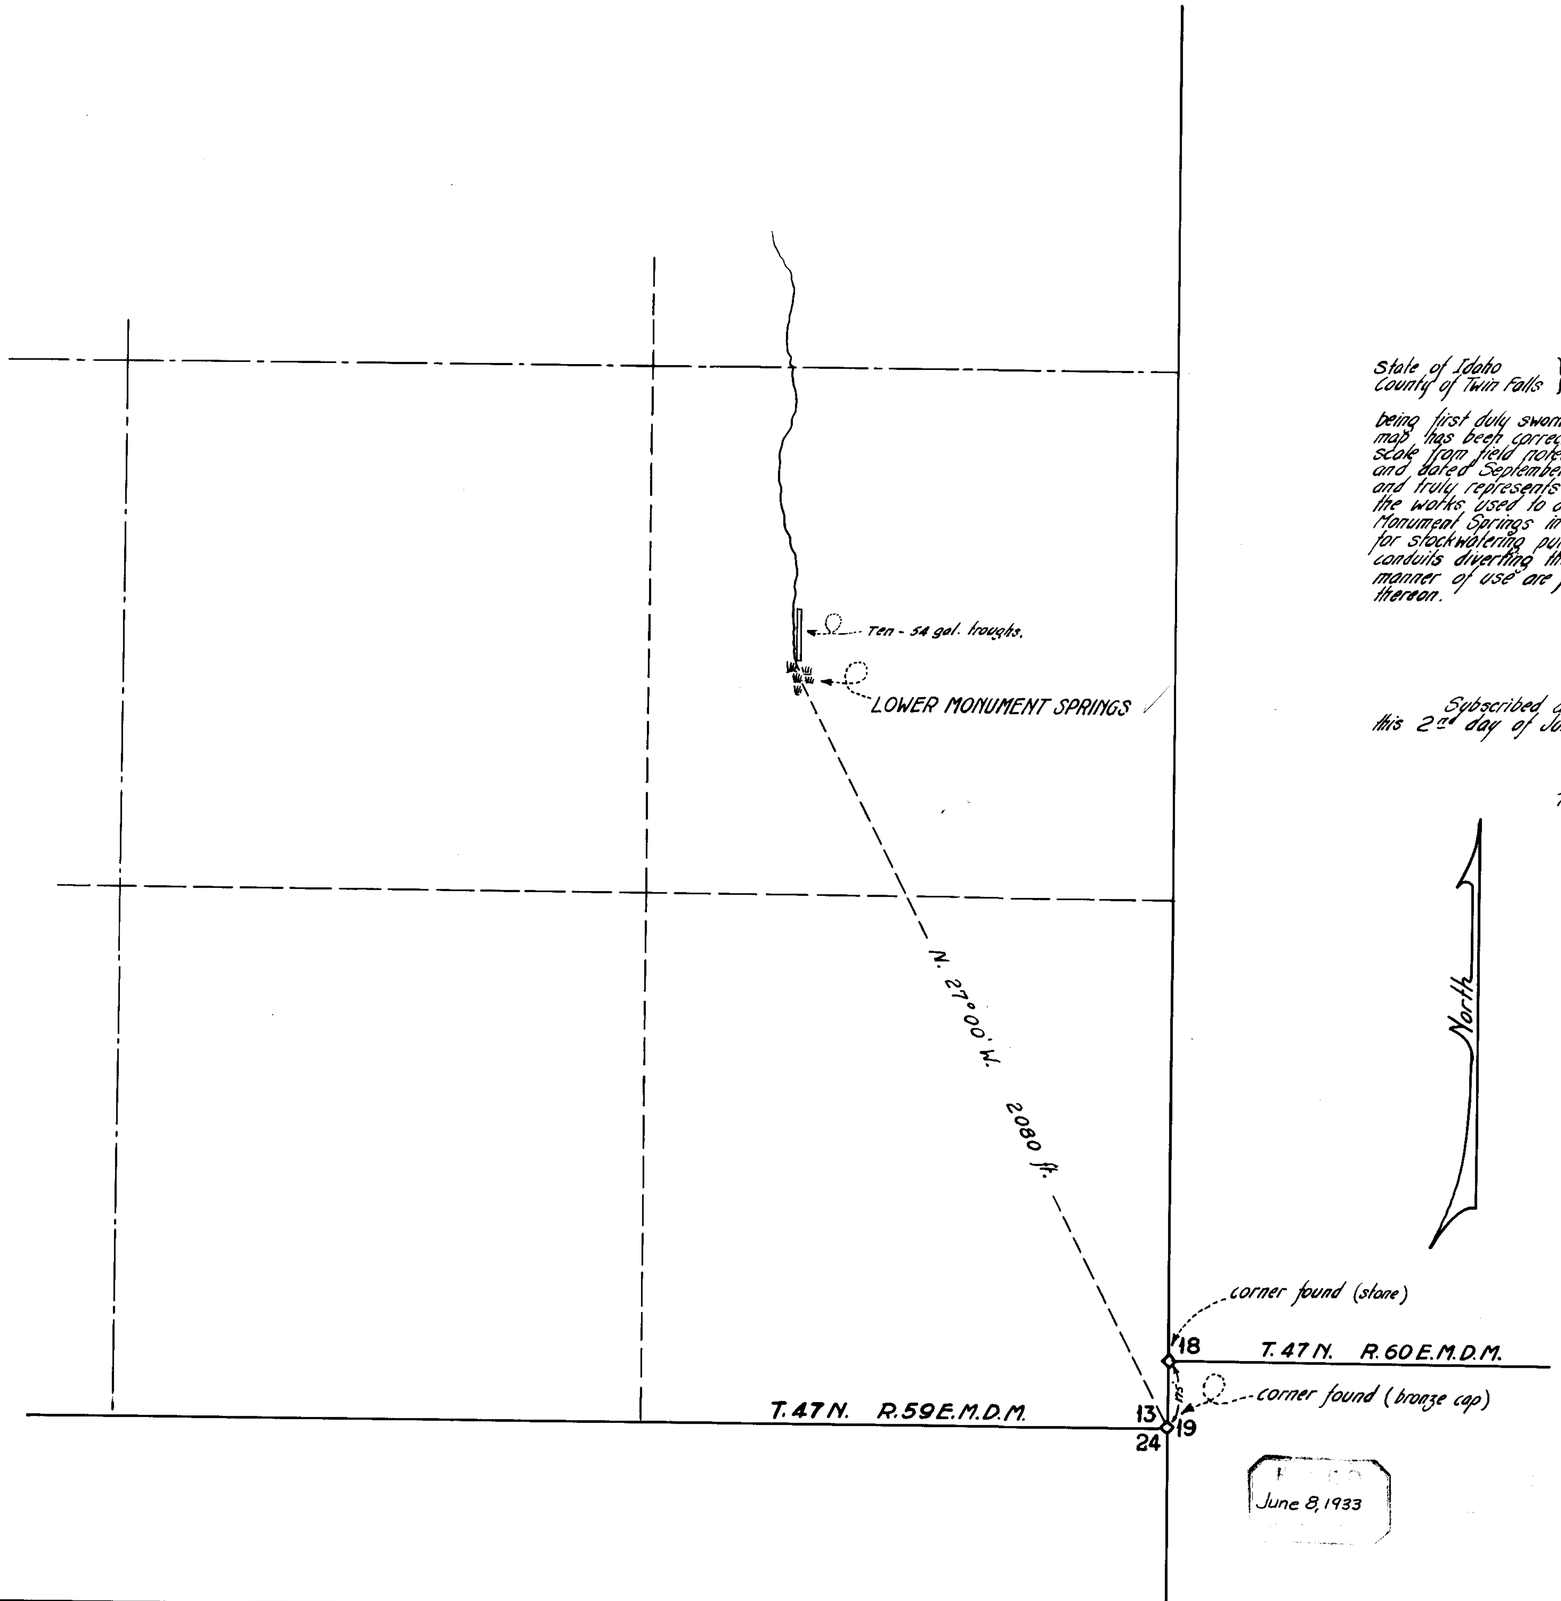

SCALE
1 in = 200 ft.
200 100 0 200 400 600

MAP
TO ACCOMPANY PROOF OF APPROPRIATION FOR STOCKWATERING
BY
J. D. PENCE
FROM
LOWER MONUMENT SPRGS.

8700