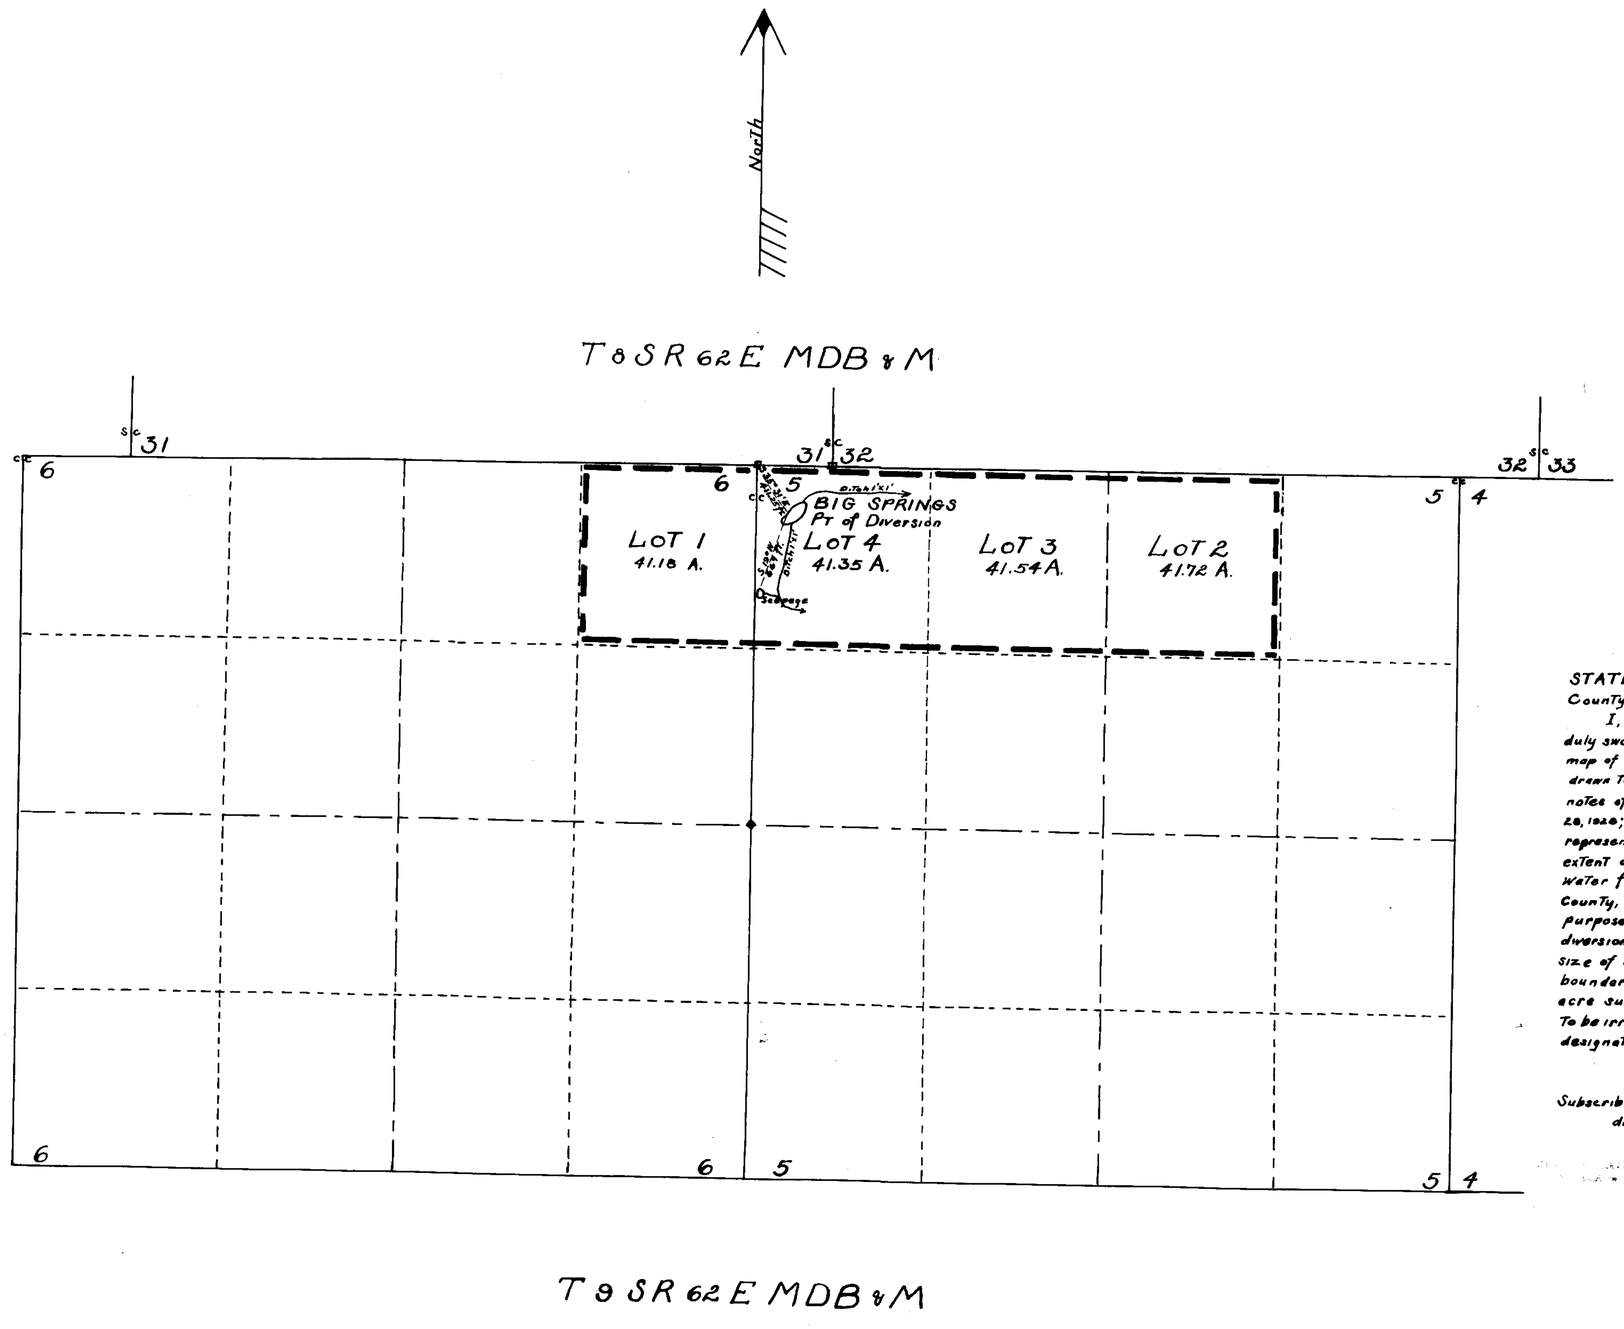

STATE OF NEVADA } SS
County of Lincoln

I, H. T. McQuiston, being first duly sworn, depose and says that this map of one sheet has been correctly drawn to the designated scale from field notes of a survey made by me September 28, 1928; that it truly and correctly represents the proposed location and extent of the works used to divert water from Big Springs, in Lincoln County, by Wm G Lamb for irrigation purposes. That the proposed point of diversion, the approximate location and size of diverting channel and the boundary of all lands showing by 40 acre subdivisions the areas proposed to be irrigated are correctly designated thereon.

H. T. McQuiston
State Water Right Surveyor

Subscribed and sworn to before me this day of October, 1928.

[illegible]
NOTARY PUBLIC
in and for
Lincoln Co, Nevada.

Scale 0" 1" 2" 3" 4"
0' 600' 1200' 1800' 2400'

FILED
Oct. 17, 1928

Map to accompany Application to Appropriate Water for Irrigation by
Wm G LAMB
from
BIG SPRINGS

8715

Section	Subdivision	T	R	Cultivated Acreage	Description of culture
5	NW¼ NW¼	9 S.	62 E	30	Pasture
5	NE¼ NW¼	"	"	40	"
5	NW¼ NE¼	"	"	40	"

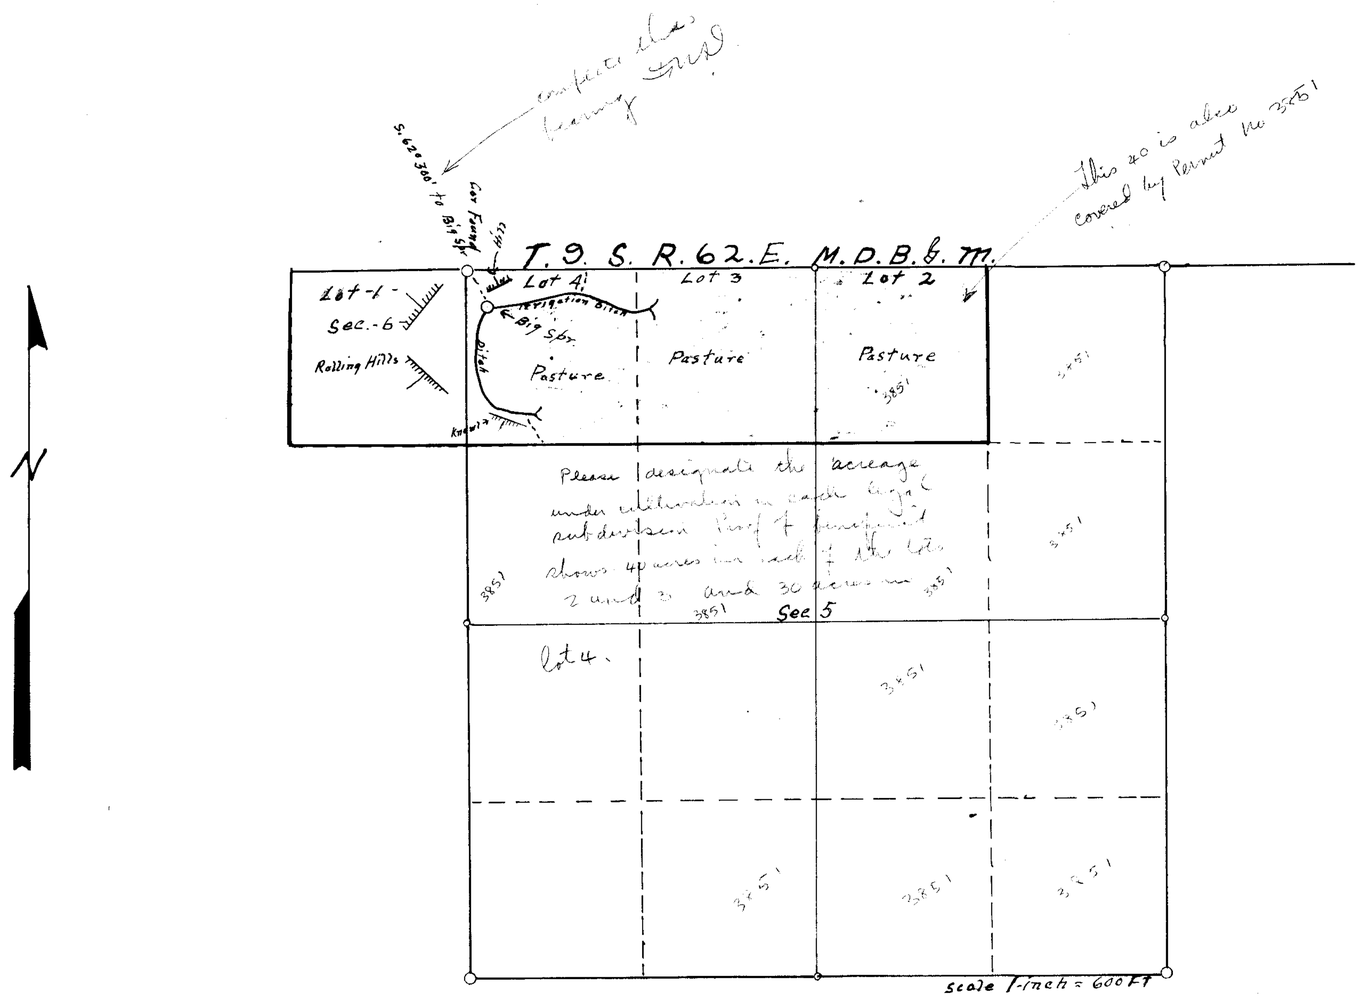

also W½ NW¼ Sec 4, T9S R62E = 3851

STATE OF NEVADA }
COUNTY OF LINCOLN } S.S.

I W F. Thorne being first daly sworn depose and say that this map is a true and accurate plat of land used, and location of Big Spring as taken from ~~survey~~ made and completed on the 1st day of Oct. 1928

That the map and survey were made at the instance of W. A. Lamb owner of said lands and spring and truly represents location of said spring. and land irrigated.

John F. Thorne
State Water Right Surveyor

Subscribed and sworn to before me Justice of the Peace of Alamo this 14 day of January 1938.

Albert Fishman

Certificate No. 2470 Issued June 14, 1939

8715

FILED
January 19, 1938

Cultural Map of

W. A. Lamb

Lincoln County Nevada

8715