PLAT
filed in connection with
PERMIT No. 878.
OF
GARDNER RANCH CO.
T. 8 S. R. 62 E. M.D.B.&M.
Scale-400 ft. to the inch.
Variation 16° East.

Surveyed March 5 & 6, 1911 by
JAY ELIOT JOHNSON
Civil Engineer,
Salt Lake City, Utah.

FILED
LATE ENGINEER'S OFFICE

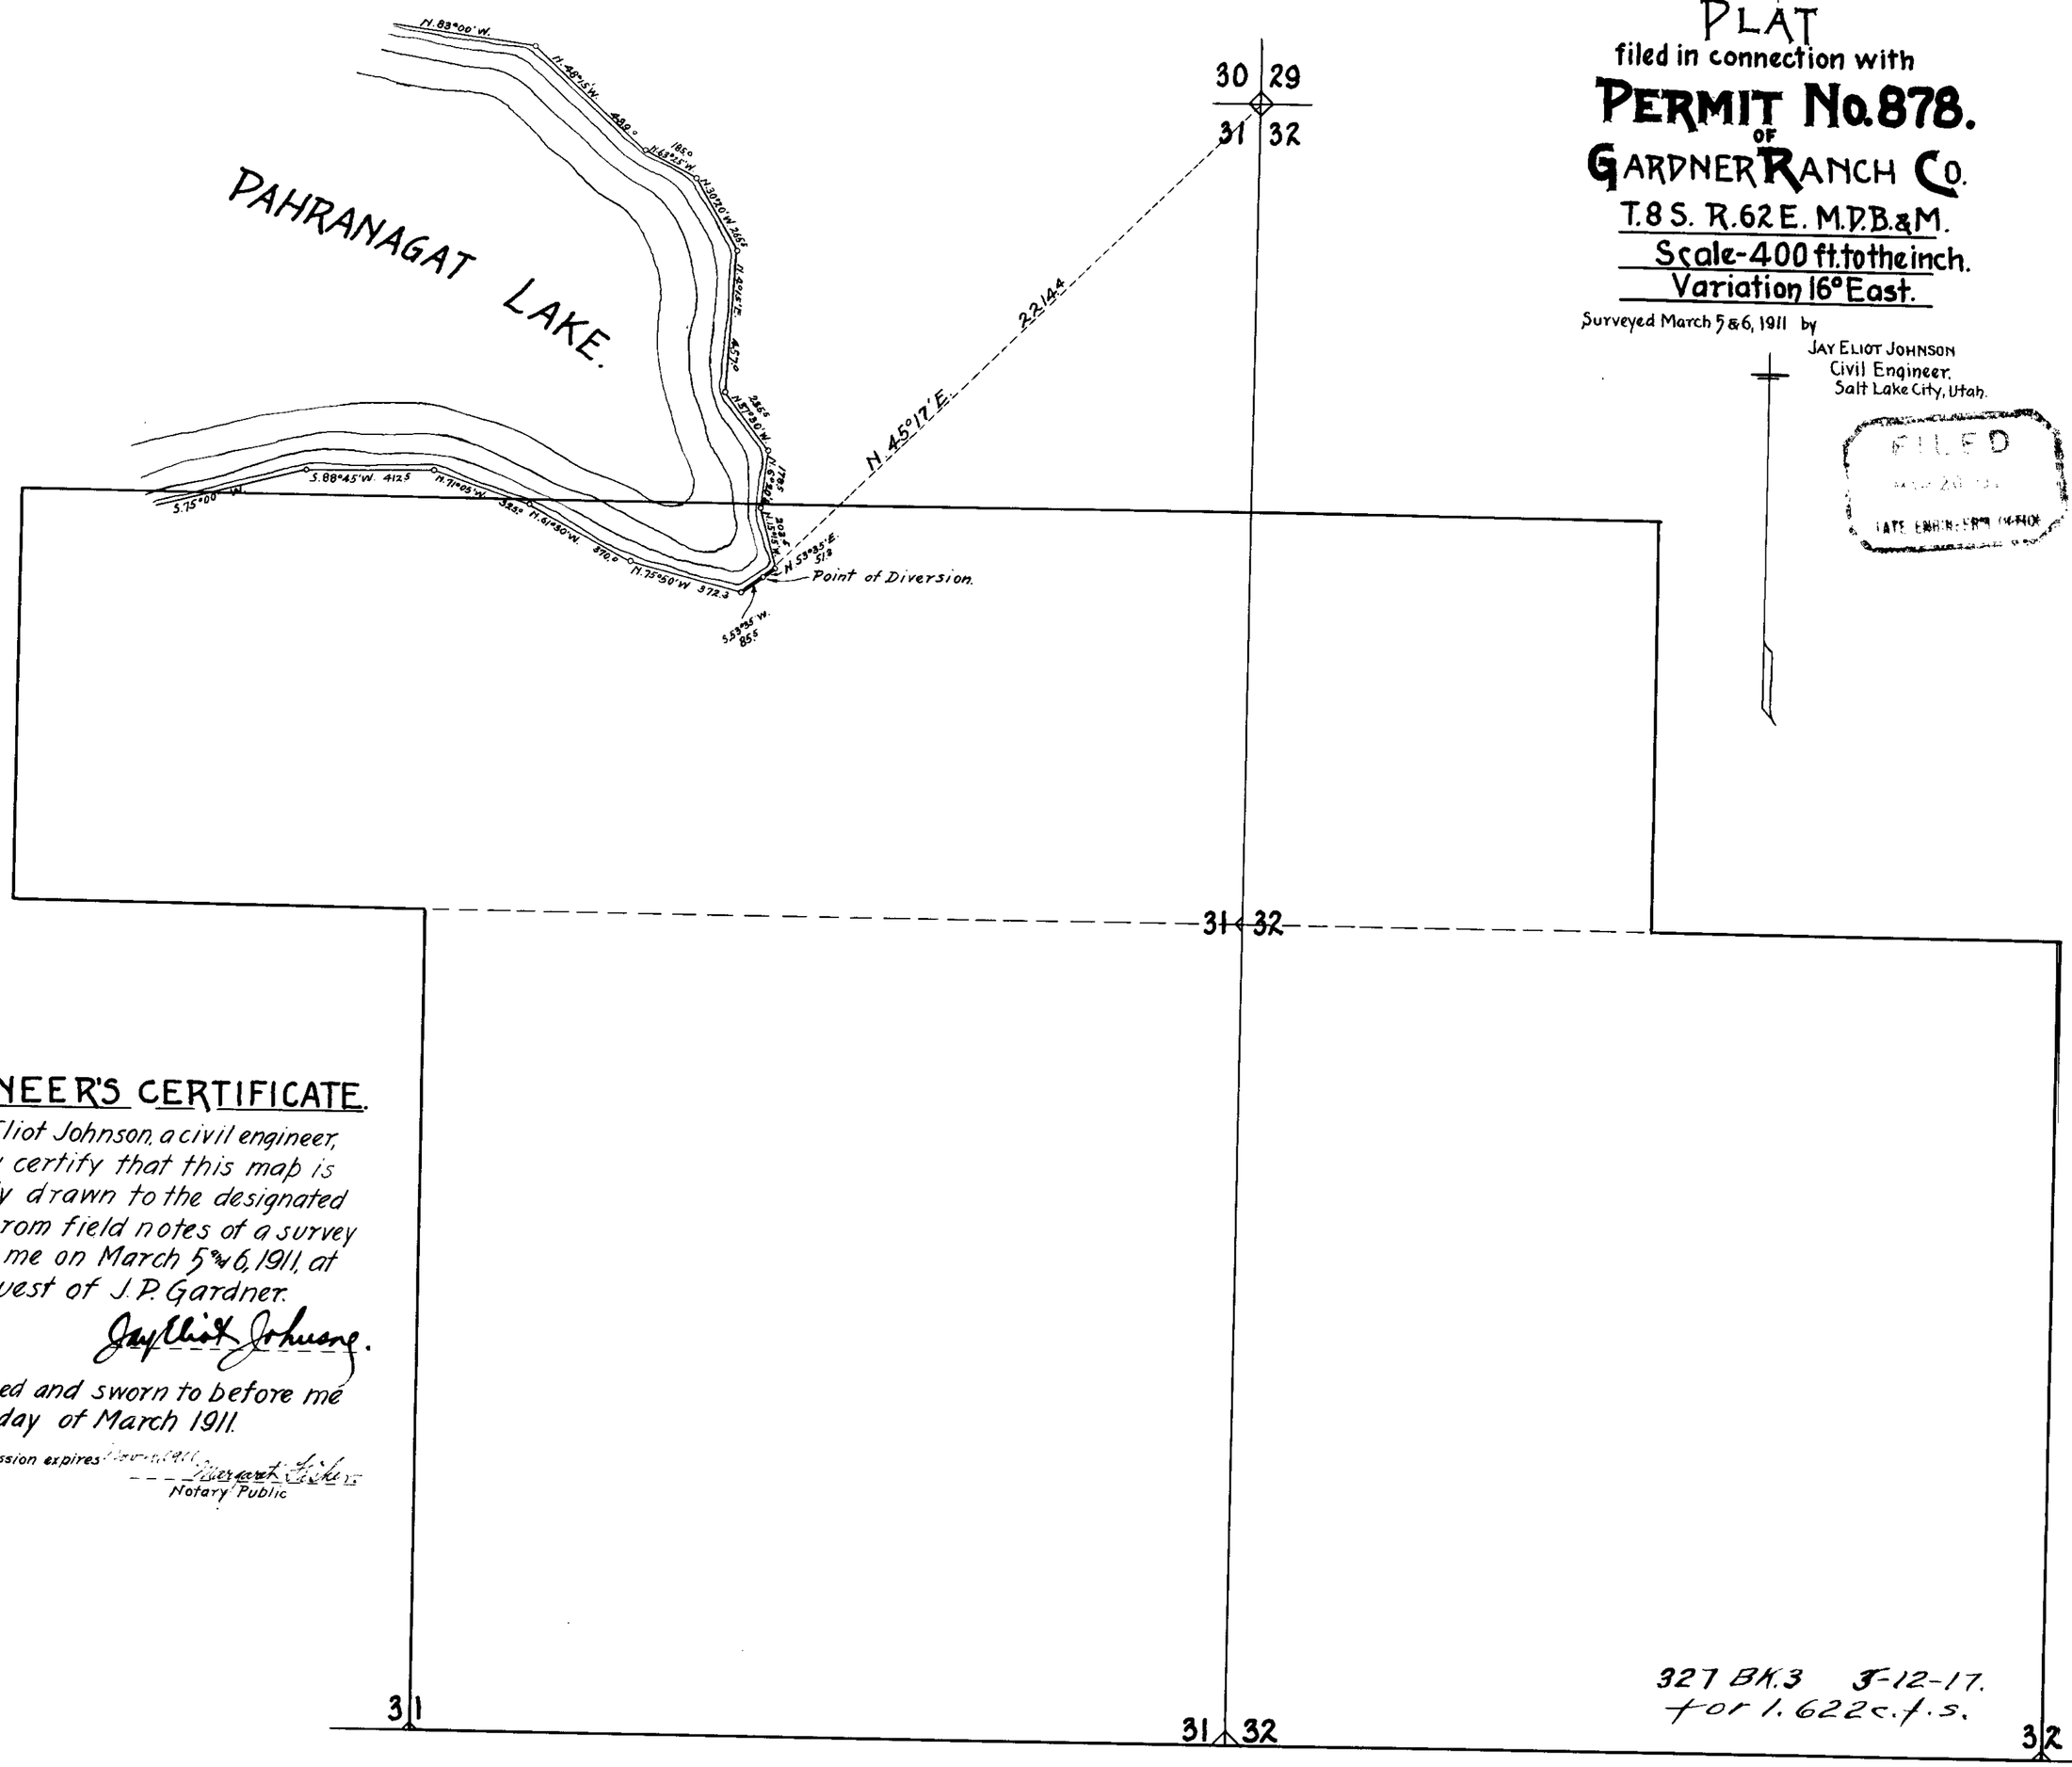

ENGINEER'S CERTIFICATE.

I, Jay Eliot Johnson, a civil engineer, do hereby certify that this map is correctly drawn to the designated scale, from field notes of a survey made by me on March 5 and 6, 1911, at the request of J. P. Gardner.

Jay Eliot Johnson.

Subscribed and sworn to before me this 16th day of March 1911.

My commission expires [illegible] 1911
Margaret Fisher
Notary Public

327 BK. 3 5-12-17.
for 1.622 c.f.s.

878

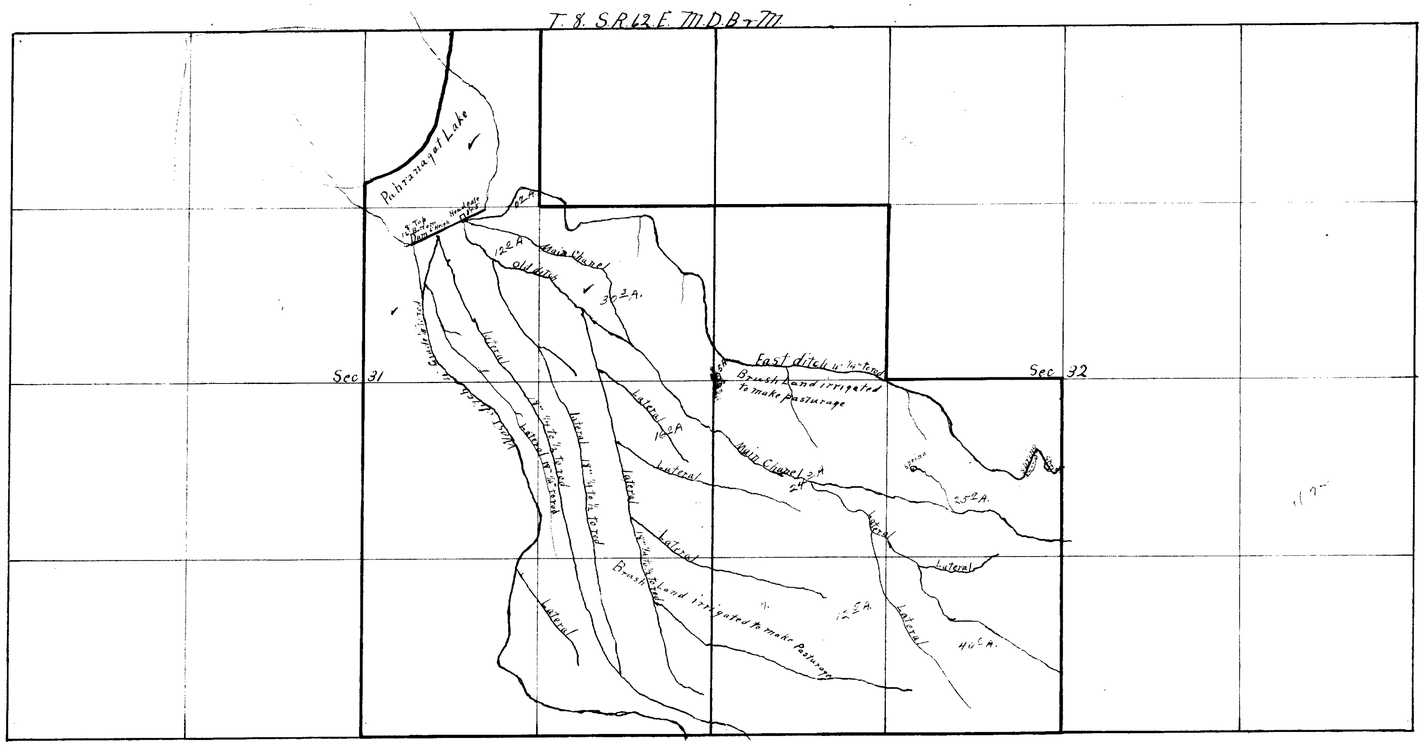

Section	Sub-division	Township	Range	Cultivated acreage	Description of Culture	Date of first Culture
32	S½ of SW¼	8	62 E	80	Meadow	
"	NE¼ of SW¼	8	62 E	30	"	
"	NW¼ of SW¼	8	"	40	"	
31	SE¼ of SE¼	"	"	40	Brush	
"	SW¼ of SE¼	"	"	5	"	
"	NE¼ of SE	"	"	40	Brush + Meadow	
"	NW¼ of SE¼	"	"	5	Brush "	
"	SE¼ of NE¼	"	"	30	Meadow	
"	SW¼ of NE¼	"	"	25	Brush + Meadow	
"		"	"			

State of Nevada,
County of Lincoln. } ss.

I W. J Gregory being first duly sworn deposes and says that the above map is a true and accurate plat of the Land irrigated by Gardner Ranch Company as taken from the field notes of a survey made under my supervision and direction and completed on the 17th day of March 1916

That the map and survey were made at the instance of Gardner Ranch Company owner of said Land and it truly represents the irrigated Land of said owner.

W J Gregory
Surveyor.

Subscribed and sworn to before me this 24 day of March 1916

H. J. Stewart
a Justice of the Peace

327 BK.3 5-12-17.
for 1.622 c.f.s.

Pahranagat Lake
Gardner Ranch Company
Alamo
Nevada

878