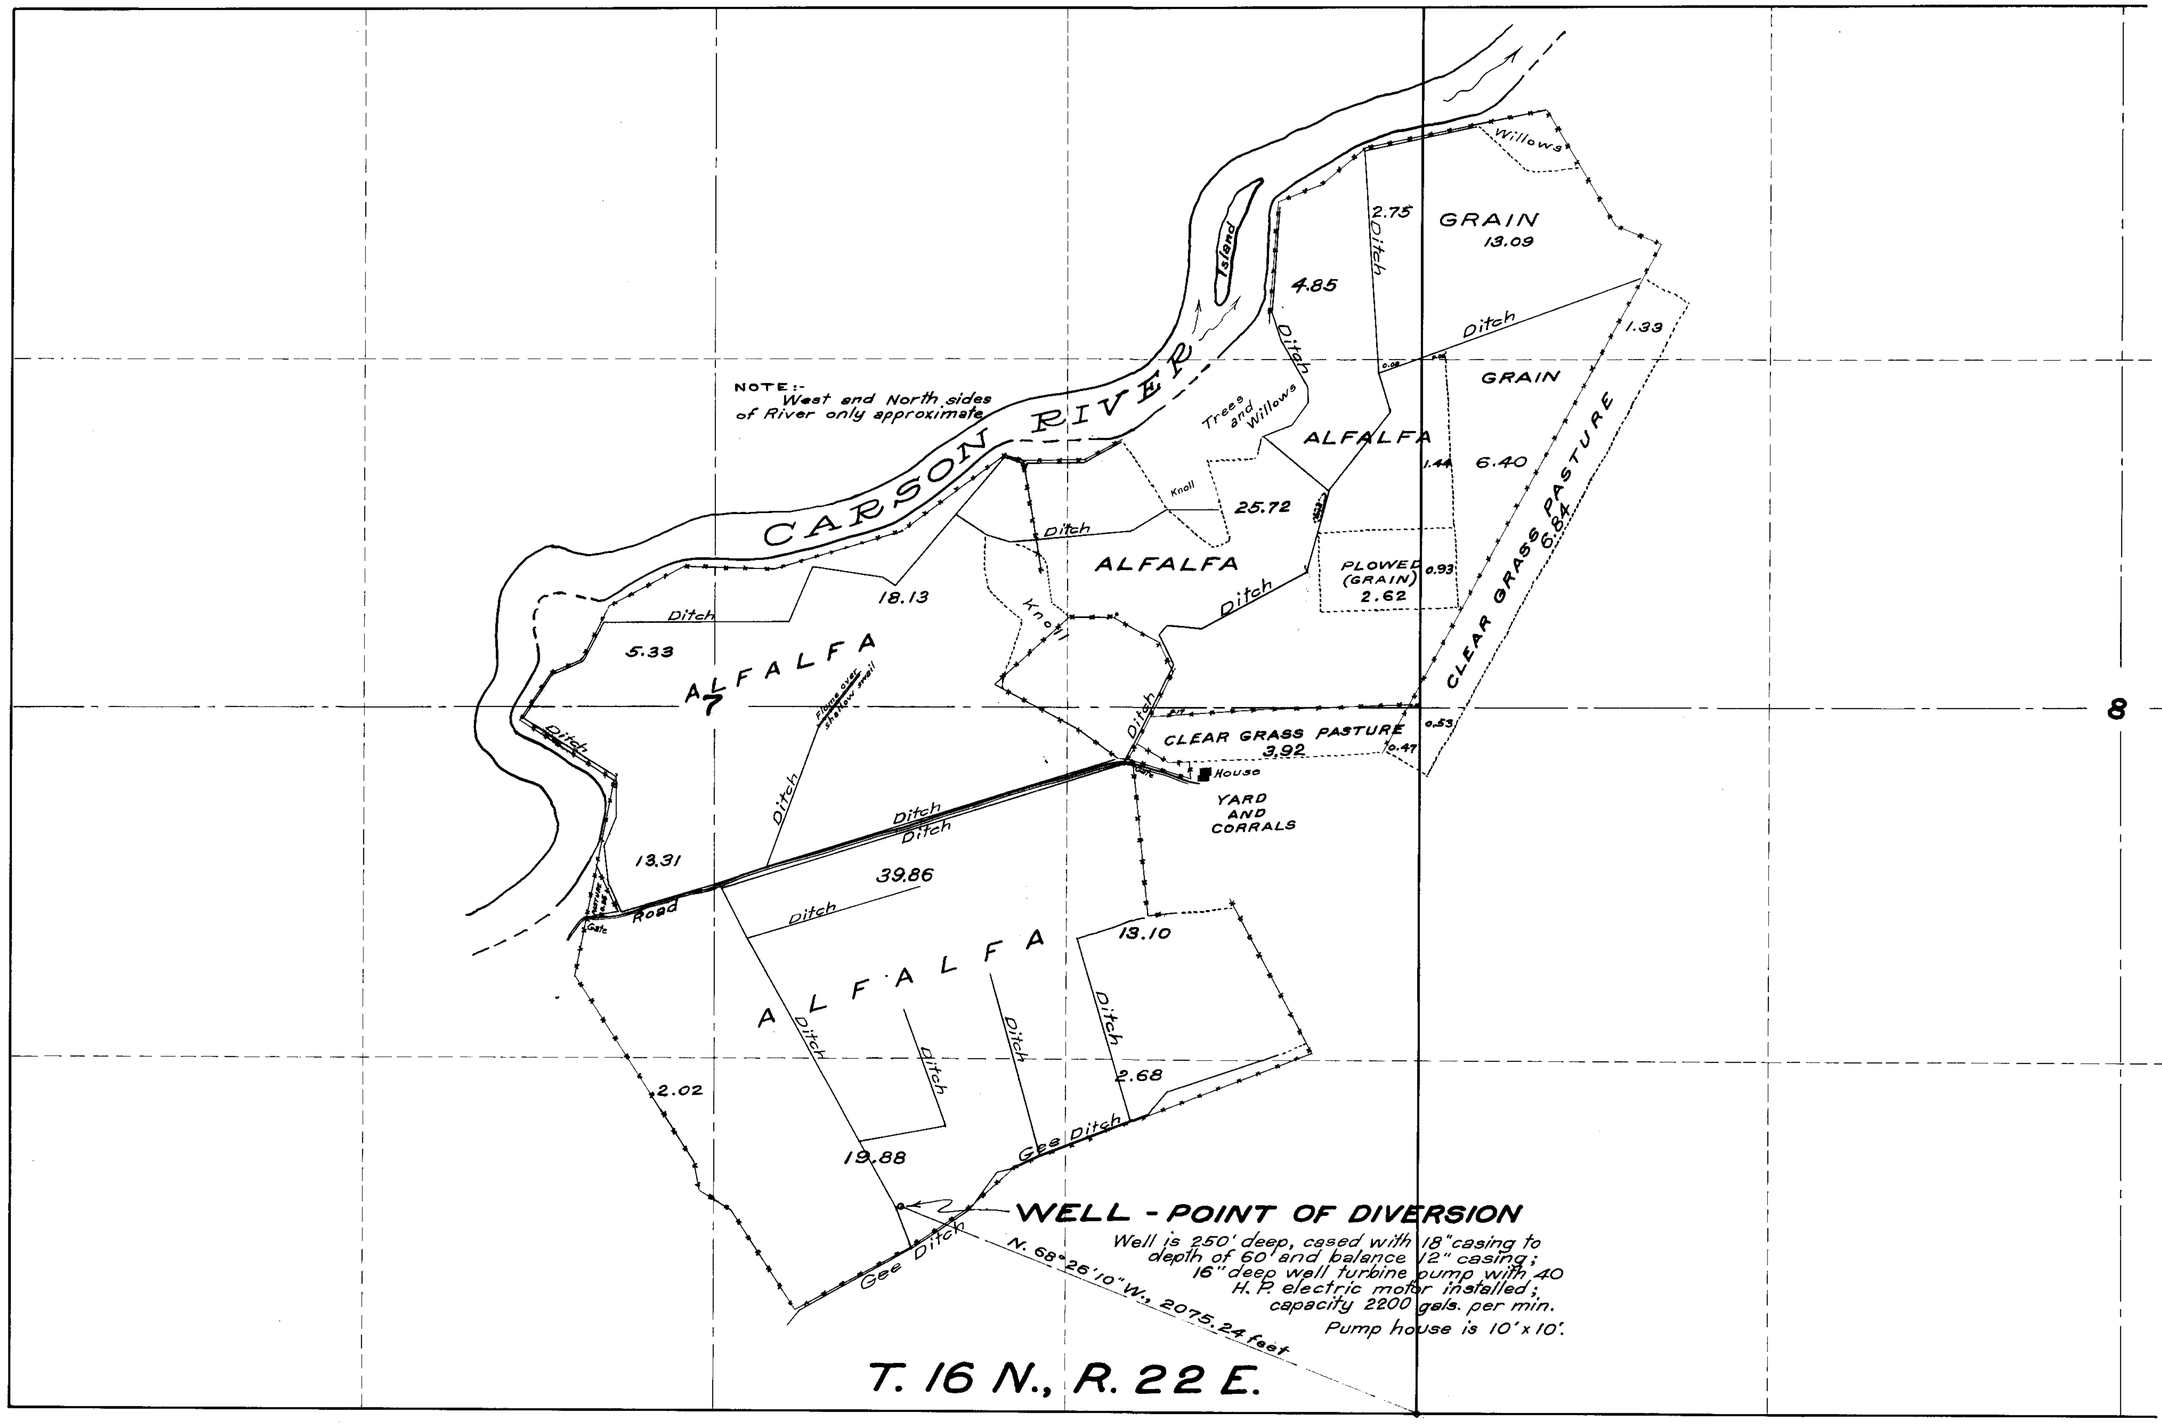

STATE OF NEVADA
COUNTY OF ORMSBY } ss.

I, Harvey M. Payne, being first duly sworn, depose and say that this map has been correctly drawn to the designated scale from the field notes of a survey completed by me on Dec. 15, 1939; that it truly and correctly shows the location and extent of the works constructed and land irrigated under Permit No. 8805 by Heidenreich Brothers from Underground Waters, Lyon County, Nevada, for irrigation and domestic purposes.

Harvey M. Payne
WATER RIGHT ENGINEER

Subscribed and sworn to before me this 11th day of July, 1940.

C. E. Quest
Notary Public in and for Ormsby Co., Nev.
My Commission Expires July 6, 1941

July 12, 1940
STATE ENGINEER

2558 Filed Dec. 11, 1940

SCALE:- 1 IN. = 300 FT.

MAP
TO ACCOMPANY
PROOF OF BENEFICIAL USE
UNDER
APPLICATION NO. 8805
FOR
IRRIGATION AND DOMESTIC
FROM
UNDERGROUND WATERS
BY
HEIDENREICH BROS.

SURVEYED AND MAPPED BY HARVEY M. PAYNE, WATER RT. ENG.

8805