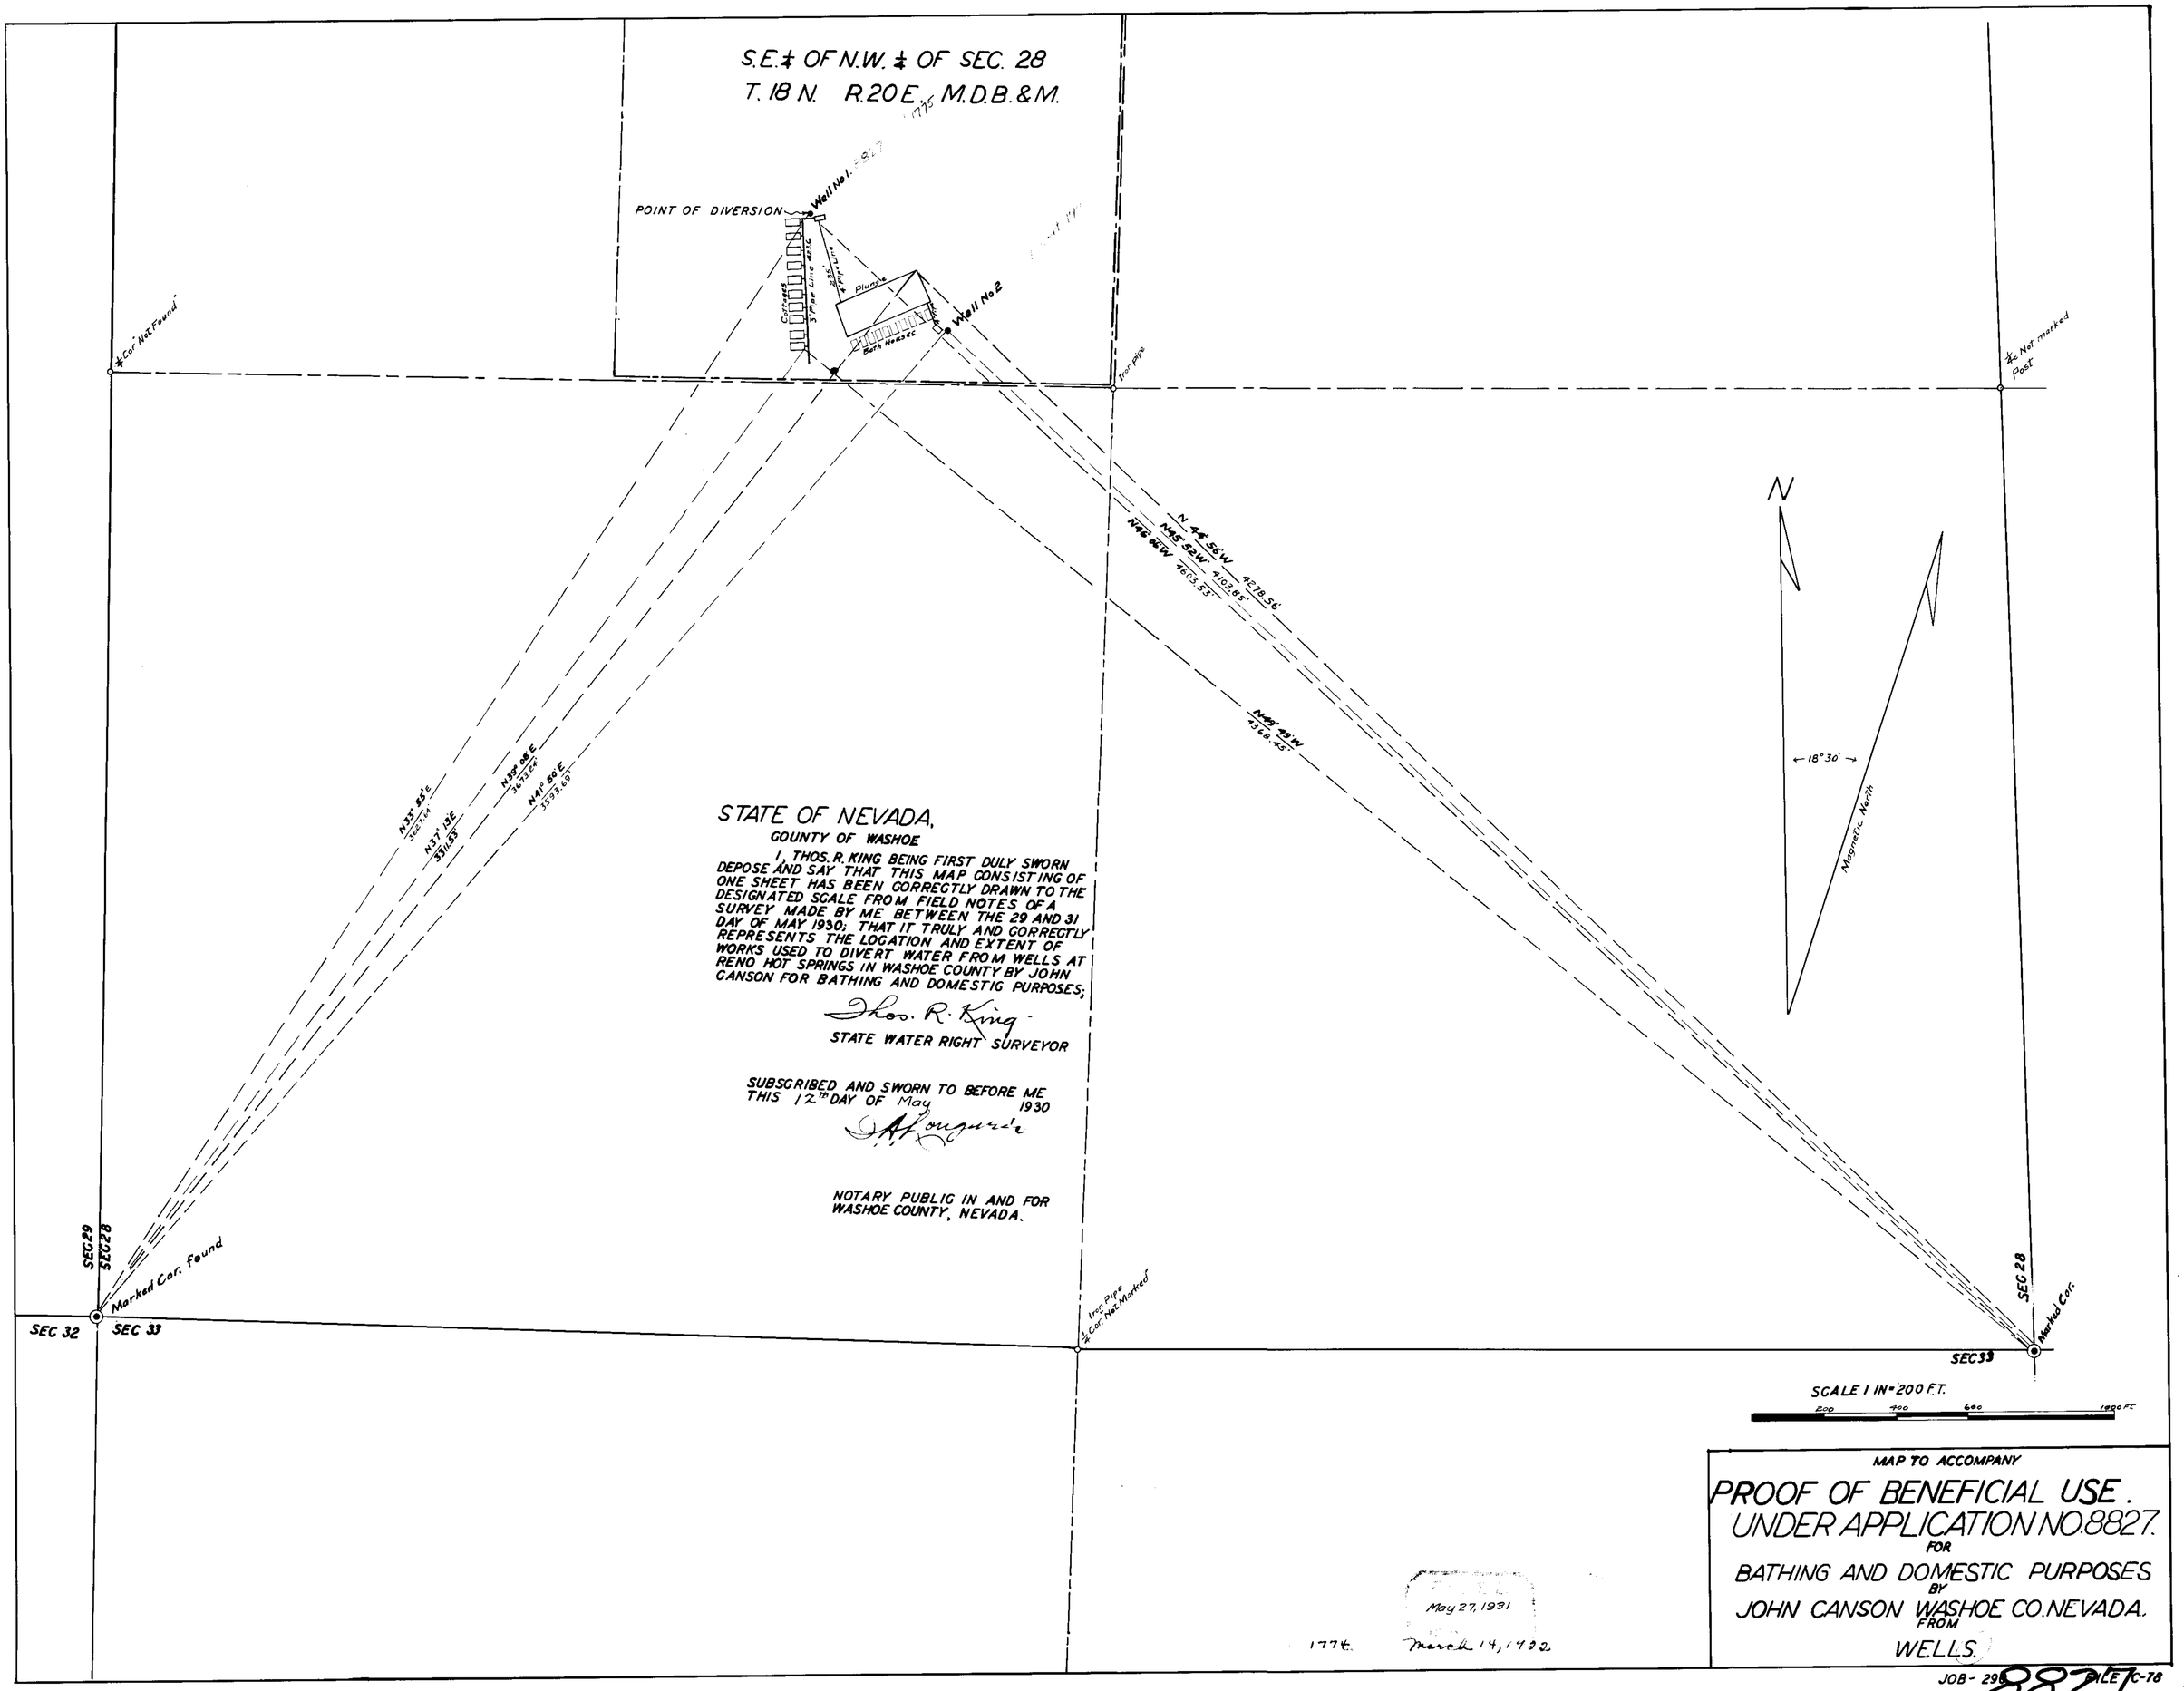

STATE OF NEVADA,
COUNTY OF WASHOE

I, THOS. R. KING BEING FIRST DULY SWORN DEPOSE AND SAY THAT THIS MAP CONSISTING OF ONE SHEET HAS BEEN CORRECTLY DRAWN TO THE DESIGNATED SCALE FROM FIELD NOTES OF A SURVEY MADE BY ME BETWEEN THE 29 AND 31 DAY OF MAY 1930; THAT IT TRULY AND CORRECTLY REPRESENTS THE LOCATION AND EXTENT OF WORKS USED TO DIVERT WATER FROM WELLS AT RENO HOT SPRINGS IN WASHOE COUNTY BY JOHN CANSON FOR BATHING AND DOMESTIC PURPOSES;

Thos. R. King
STATE WATER RIGHT SURVEYOR

SUBSCRIBED AND SWORN TO BEFORE ME THIS 12TH DAY OF May 1930

J. A. Longueira

NOTARY PUBLIC IN AND FOR WASHOE COUNTY, NEVADA.

MAP TO ACCOMPANY
PROOF OF BENEFICIAL USE.
UNDER APPLICATION NO. 8827.
FOR
BATHING AND DOMESTIC PURPOSES
BY
JOHN CANSON WASHOE CO. NEVADA.
FROM
WELLS.

JOB - 298 FILE C-78

8827