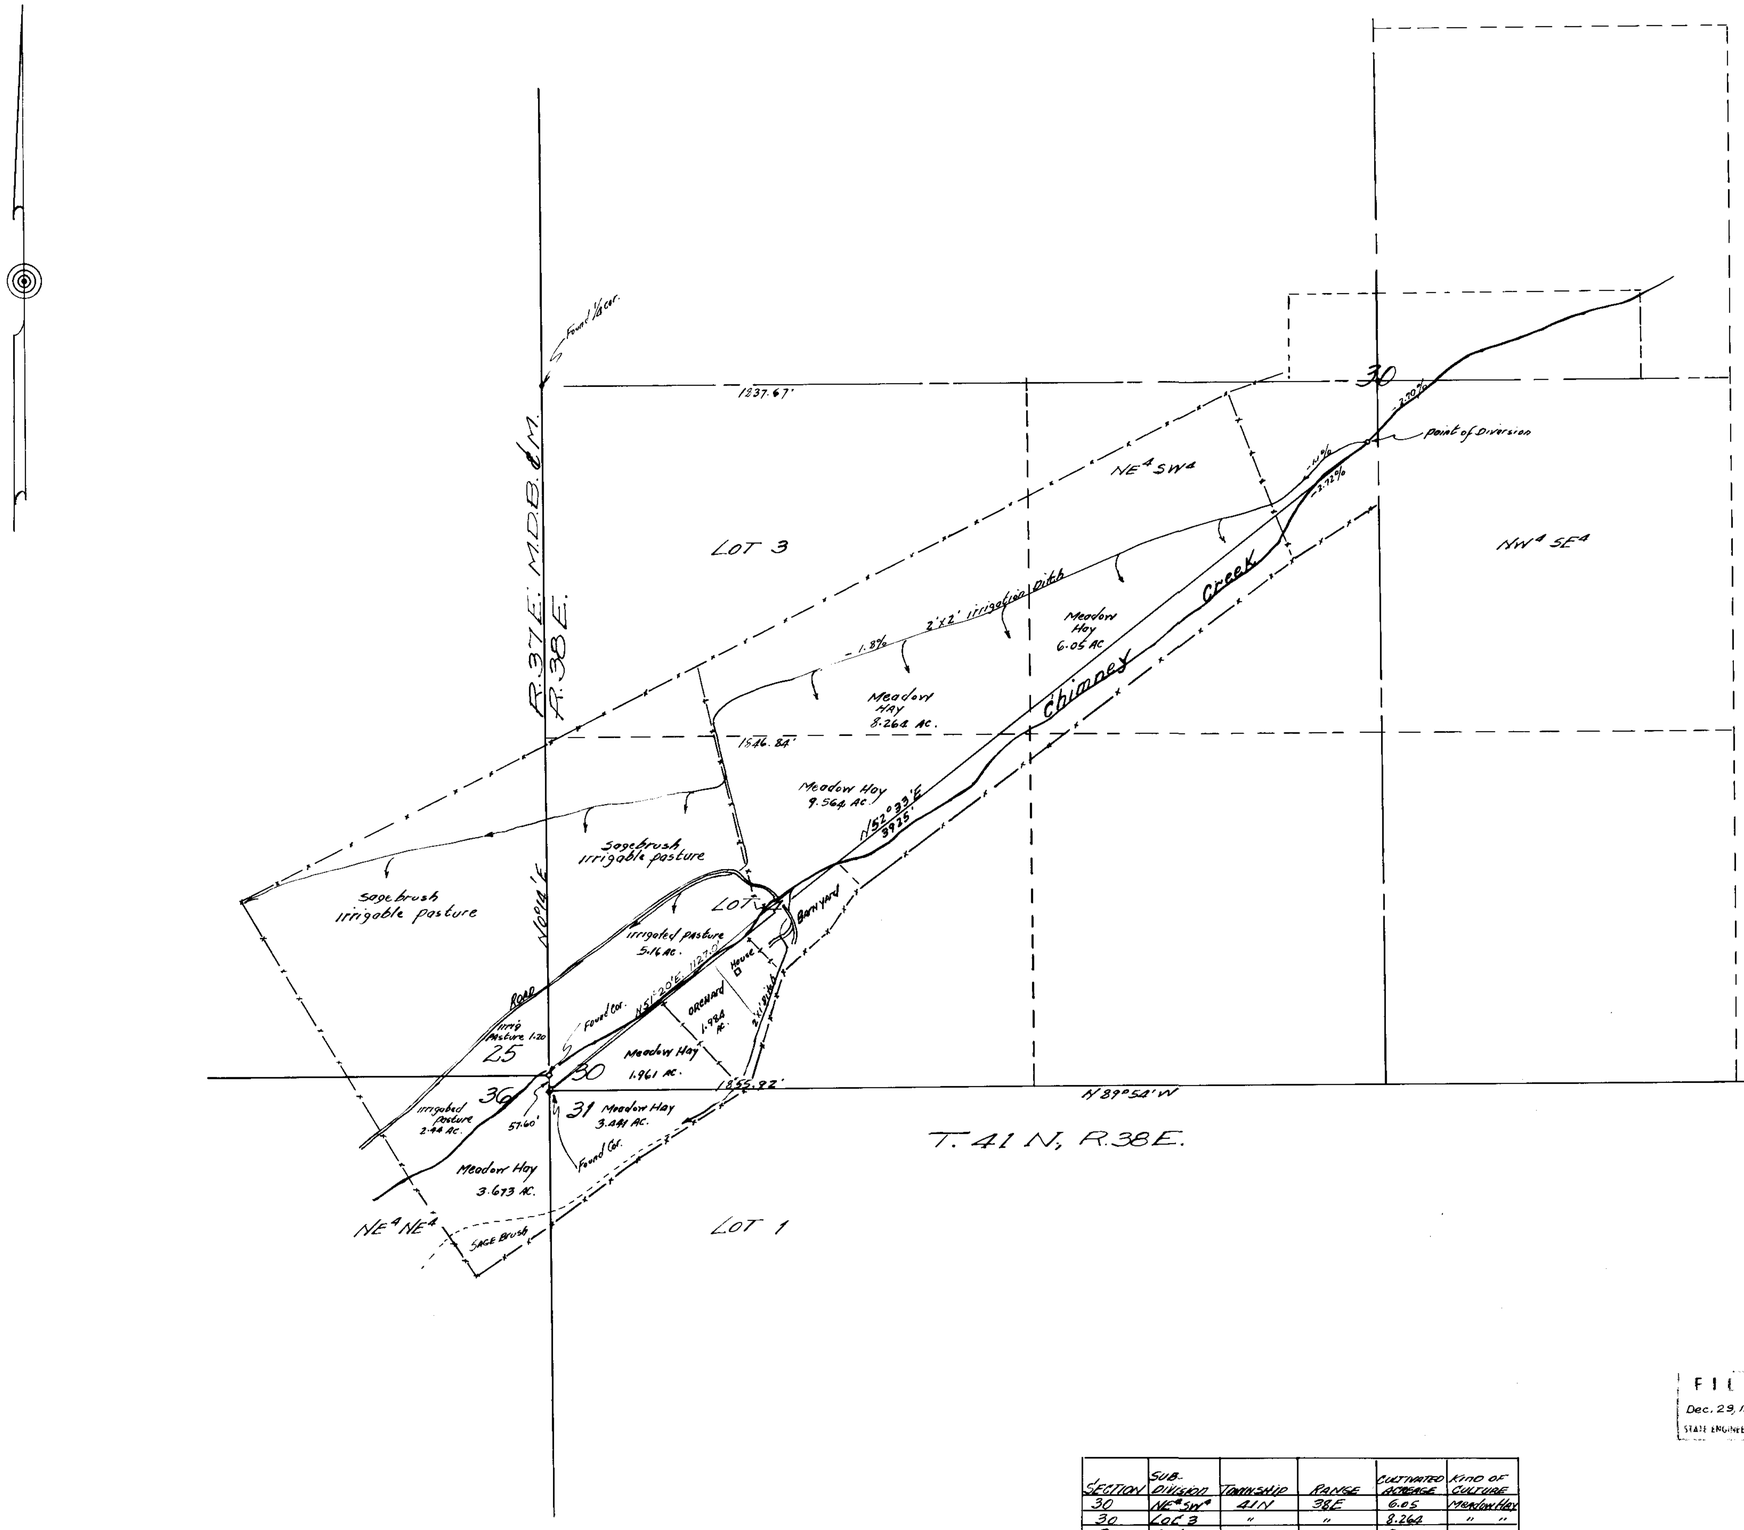

STATE OF NEVADA
COUNTY OF HUMBOLDT } s.s.

I, Richard M. Black, being first duly sworn depose and say that this map, consisting of one sheet, has been correctly drawn to the designated scale from field notes of a survey made by me between the 20th day of December and the 23rd day of December, 1958; that it truly and correctly represents the location and extent of the works used to divert water from CHIMNEY CREEK in Humboldt County by LYLE L. FREY for irrigation purposes under application No. 8881. That the point of diversion, the location, size and grade of the diverting channel, location and description of all measuring devices, the location and extent of lands owned or controlled by the applicant upon which water is applied for under application No. 8881 is used, together with the areas and kind of culture in each 40-acre sub-division, and the location and names of all other works or streams which are crossed by or connected with said works are fully and correctly designated thereon.

Richard M. Black
STATE WATER RIGHT SURVEYOR

Subscribed and sworn to before me this 24th day of December, 1958.

Donalda Leighton
Notary public in and for Humboldt County, Nevada
My Commn. Exp. 9/19/61

SCALE 1" = 300'

FILED
Dec. 23, 1958
STATE ENGINEER'S OFFICE

SECTION	SUB-DIVISION	TOWNSHIP	RANGE	CULTIVATED ACREAGE	KIND OF CULTIVATE
30	NE¼ SW¼	41N	38E	6.05	Meadow Hay
30	LOT 3	"	"	8.264	" "
30	LOT 4	"	"	9.564	" "
30	LOT 2	"	"	1.961	" "
30	LOT 2	"	"	1.984	ORCHARD
30	LOT 2	"	"	5.16	Pasture
31	LOT 1	41N	38E	3.441	Meadow Hay
25	SE¼ SE¼	41N	37E	1.20	Pasture
36	NE¼ NE¼	41N	37E.	3.673	Meadow Hay
36	" "	"	"	2.44	Pasture
GRAND TOTAL AREA IRRIGATED				= 43.74	

CERTIFICATE No. 4991 ISSUED Feb. 19, 1960

MAP TO ACCOMPANY
PROOF OF BENEFICIAL
USE UNDER APPLICATION
NO. 8881 FOR IRRIGATION
BY
LYLE L. FREY FROM CHIMNEY
CREEK IN HUMBOLDT COUNTY

8881