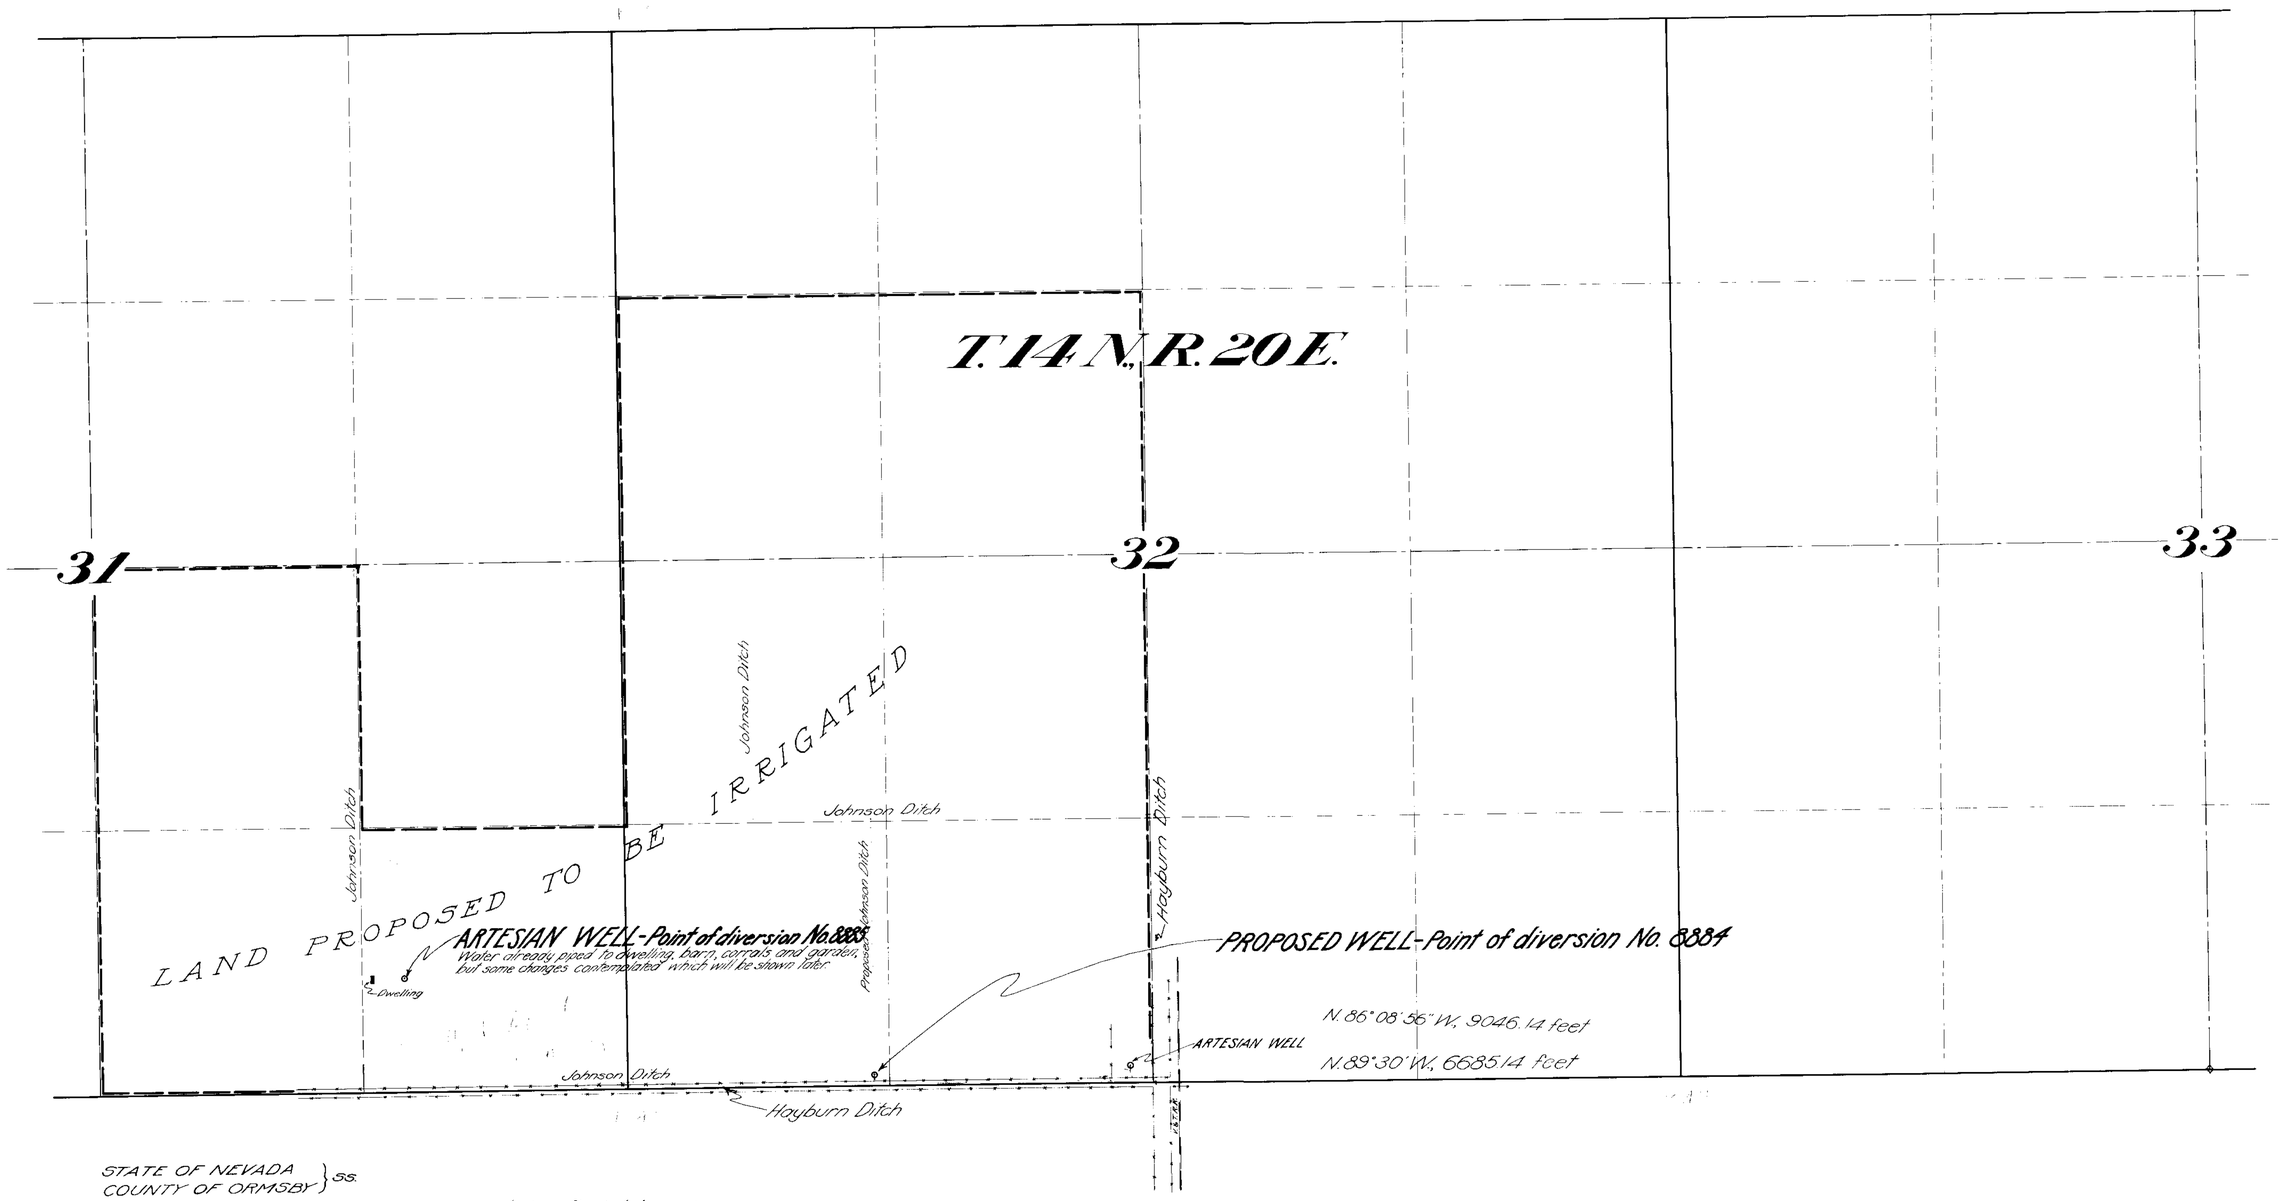

STATE OF NEVADA
COUNTY OF ORMSBY } SS.

I, Harvey M. Payne, being first duly sworn, depose and say that this map has been drawn to the designated scale from the field notes of a survey made by me on February 8th, 1930; that it truly and correctly represents the location and extent of works constructed and proposed to be constructed to divert water from Wells located in Douglas County, Nevada, by Hans Johnson under Applications Nos 8884 and 8885 for irrigation and domestic purposes; and that the points of diversion and works installed and proposed to be installed are correctly shown hereon.

Harvey M. Payne
Water Right Engineer.

Subscribed and sworn to before me this 11th day of February, 1930.

Notary Public in and for
Ormsby County, Nevada.

My commission expires

N

Note:- Most of the land hereon shown is already under cultivation, and a complete cultural survey of same will be made when proofs of beneficial use are filed

February 13, 1930

SCALE: 1in.=400ft.

MAP
TO ACCOMPANY
APPLICATIONS NOS. 8884-5
FOR
IRRIGATION
FROM
WELLS
BY
HANS JOHNSON

SURVEYED AND MAPPED BY HARVEY M. PAYNE, WATER RIGHT ENGINEER.

4887 May 13, 1959

67299 67298 24693 16463-8884-8885