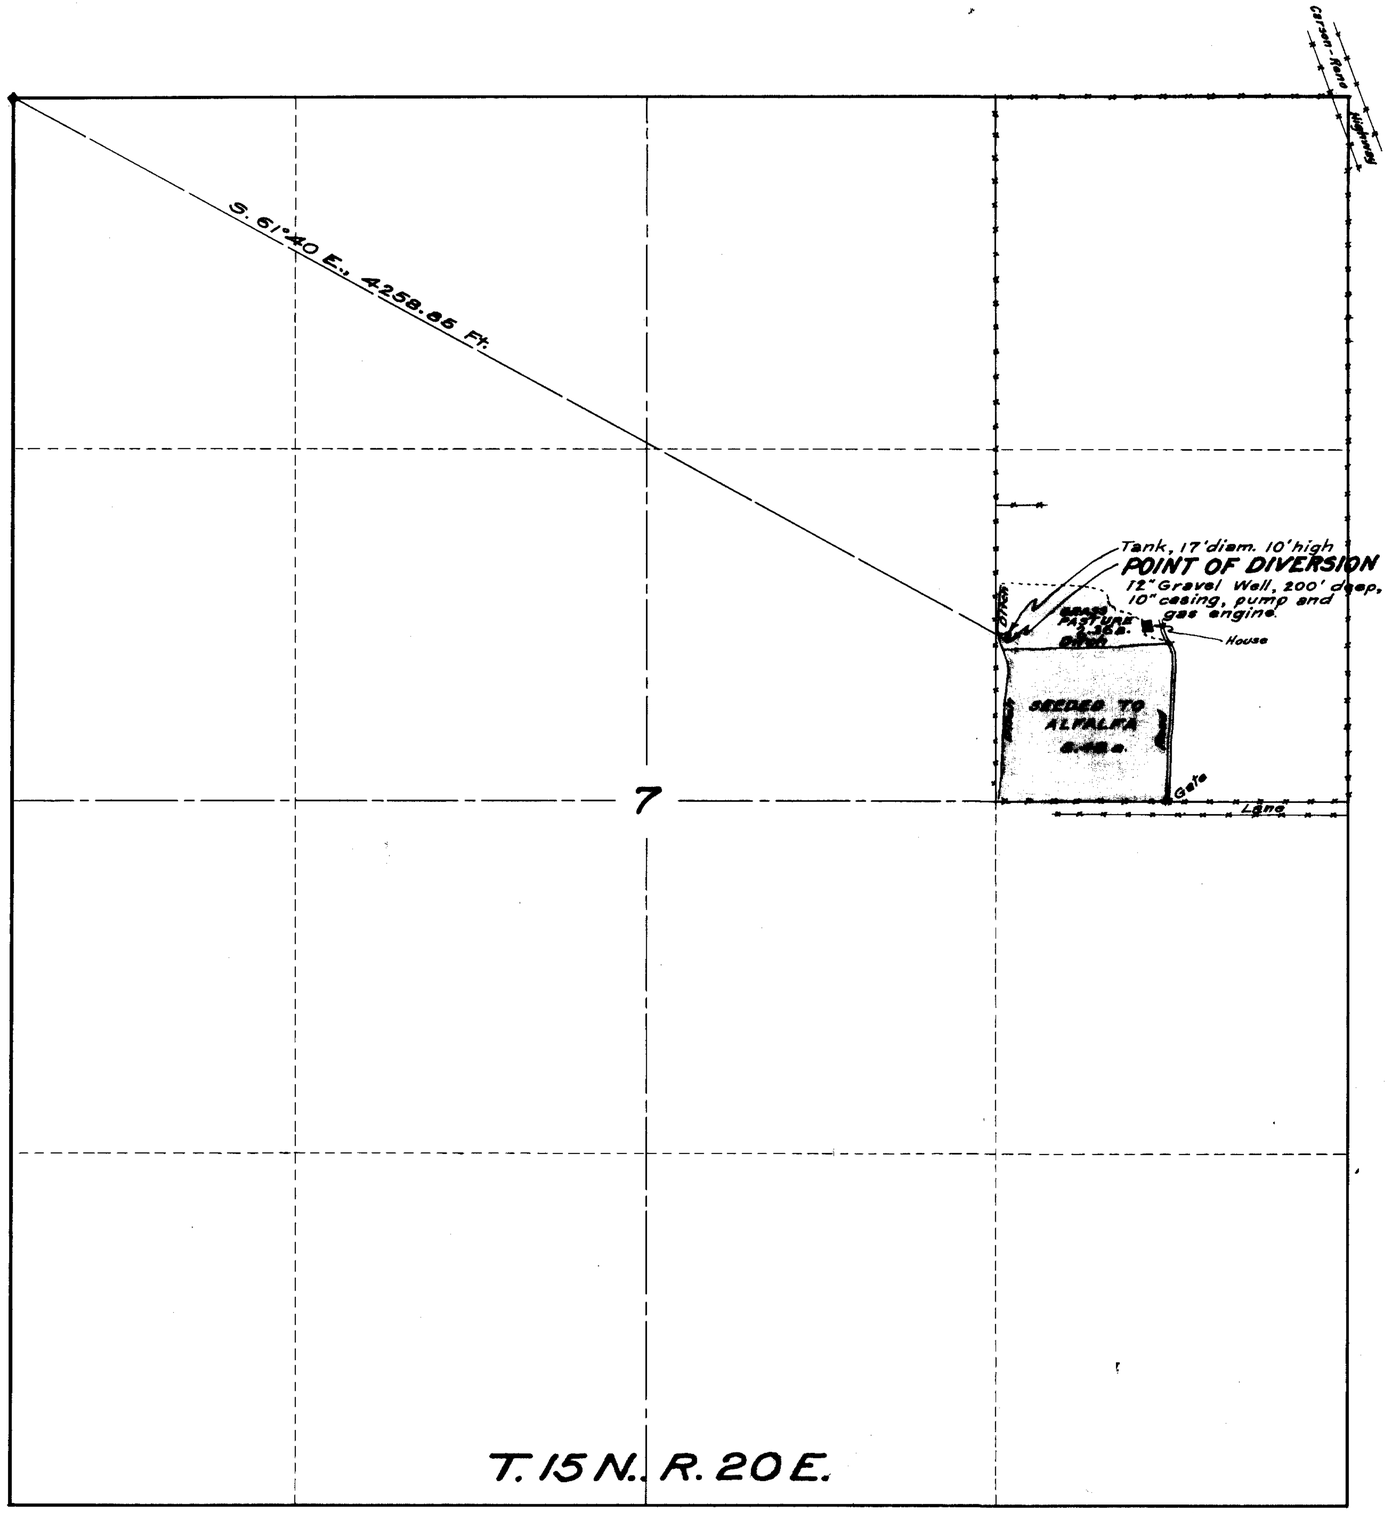

STATE OF NEVADA
COUNTY OF ORMSBY ss.

I, Harvey M. Payne, being first duly sworn, depose and say that this map has been drawn to the designated scale from the field notes of a survey made by me on Nov. 12, 1939; that it truly and correctly represents the location and extent of the works constructed to divert water from Underground Sources through a Well and the lands irrigated thereby by Ned M. Fothergill under Permit No. 8961; and that said point of diversion and works are correctly shown hereon.

Harvey M. Payne
WATER RIGHT ENGINEER

Subscribed and sworn to before me this 23rd day of Jan., 1940.

C. E. Quix
Notary Public in and for Ormsby County, Nevada.

My Commission Expires July 6, 1941

N

Certificate No. 2452 Issued Jan. 25, 1940

SCALE: 1 IN. = 300 FT.

MAP
TO ACCOMPANY
PROOF OF BENEFICIAL USE
UNDER
PERMIT NO. 8961
BY
NED M. FOTHERGILL
FROM
UNDERGROUND WATER
FOR
IRRIGATION AND DOMESTIC PURPOSES

SURVEYED AND MAPPED BY HARVEY M. PAYNE, WATER RIGHT ENGINEER

FILED
January 23, 1940
STATE ENGINEER'S OFFICE

OFFICE STATE ENGINEER

[redacted] 8961