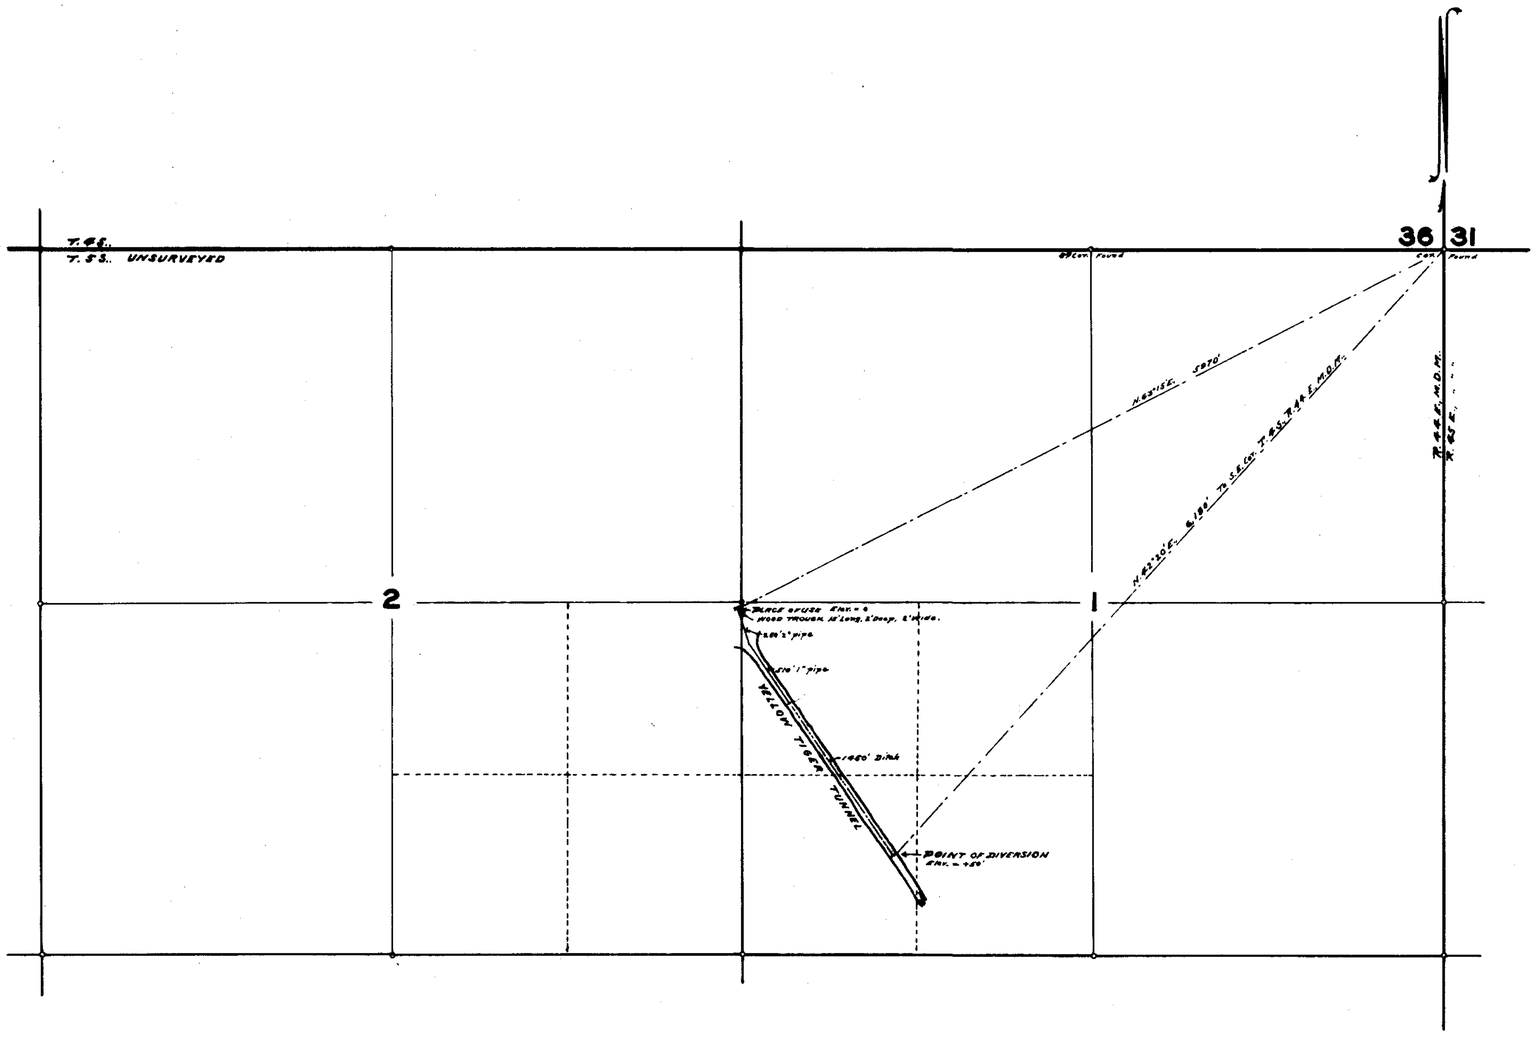

STATE OF NEVADA }
COUNTY OF ESMERALDA } ss.

I, Ed. S. Giles, being first duly sworn, depose and say that this map, consisting of one sheet, has been correctly drawn to the designated scale from the field notes of a survey made by me on the 27th day of February, 1932, that it truly and correctly represents the location and extent of the works used to divert water from Tiger Tunnel in Nye County by Albert M. Johnson, for stockwatering purposes; that the point of diversion, the location and size of the diverting channel or other conduit, the place and manner of use, and the location and names of all other works or streams which are crossed or connected with the said works, are fully and correctly designated thereon.

Ed. S. Giles
STATE WATER RIGHT SURVEYOR.

Subscribed and sworn to before me this 6th day of January, 1936

John A. Houlahan
Notary Public in and for
Esmeralda County, Nevada.

SCALE 1 INCH = 600 FEET.

Certificate No. 2201 issued February 18, 1936

Jan. 10, 1936
03713

6

MAP TO ACCOMPANY
PROOF OF BENEFICIAL USE
UNDER APPLICATION NO. 8977
FOR
STOCKWATERING
BY
ALBERT M. JOHNSON
FROM
TIGER TUNNEL.

8977