T. 13 N., R. 18 E. M.D.B. & M.

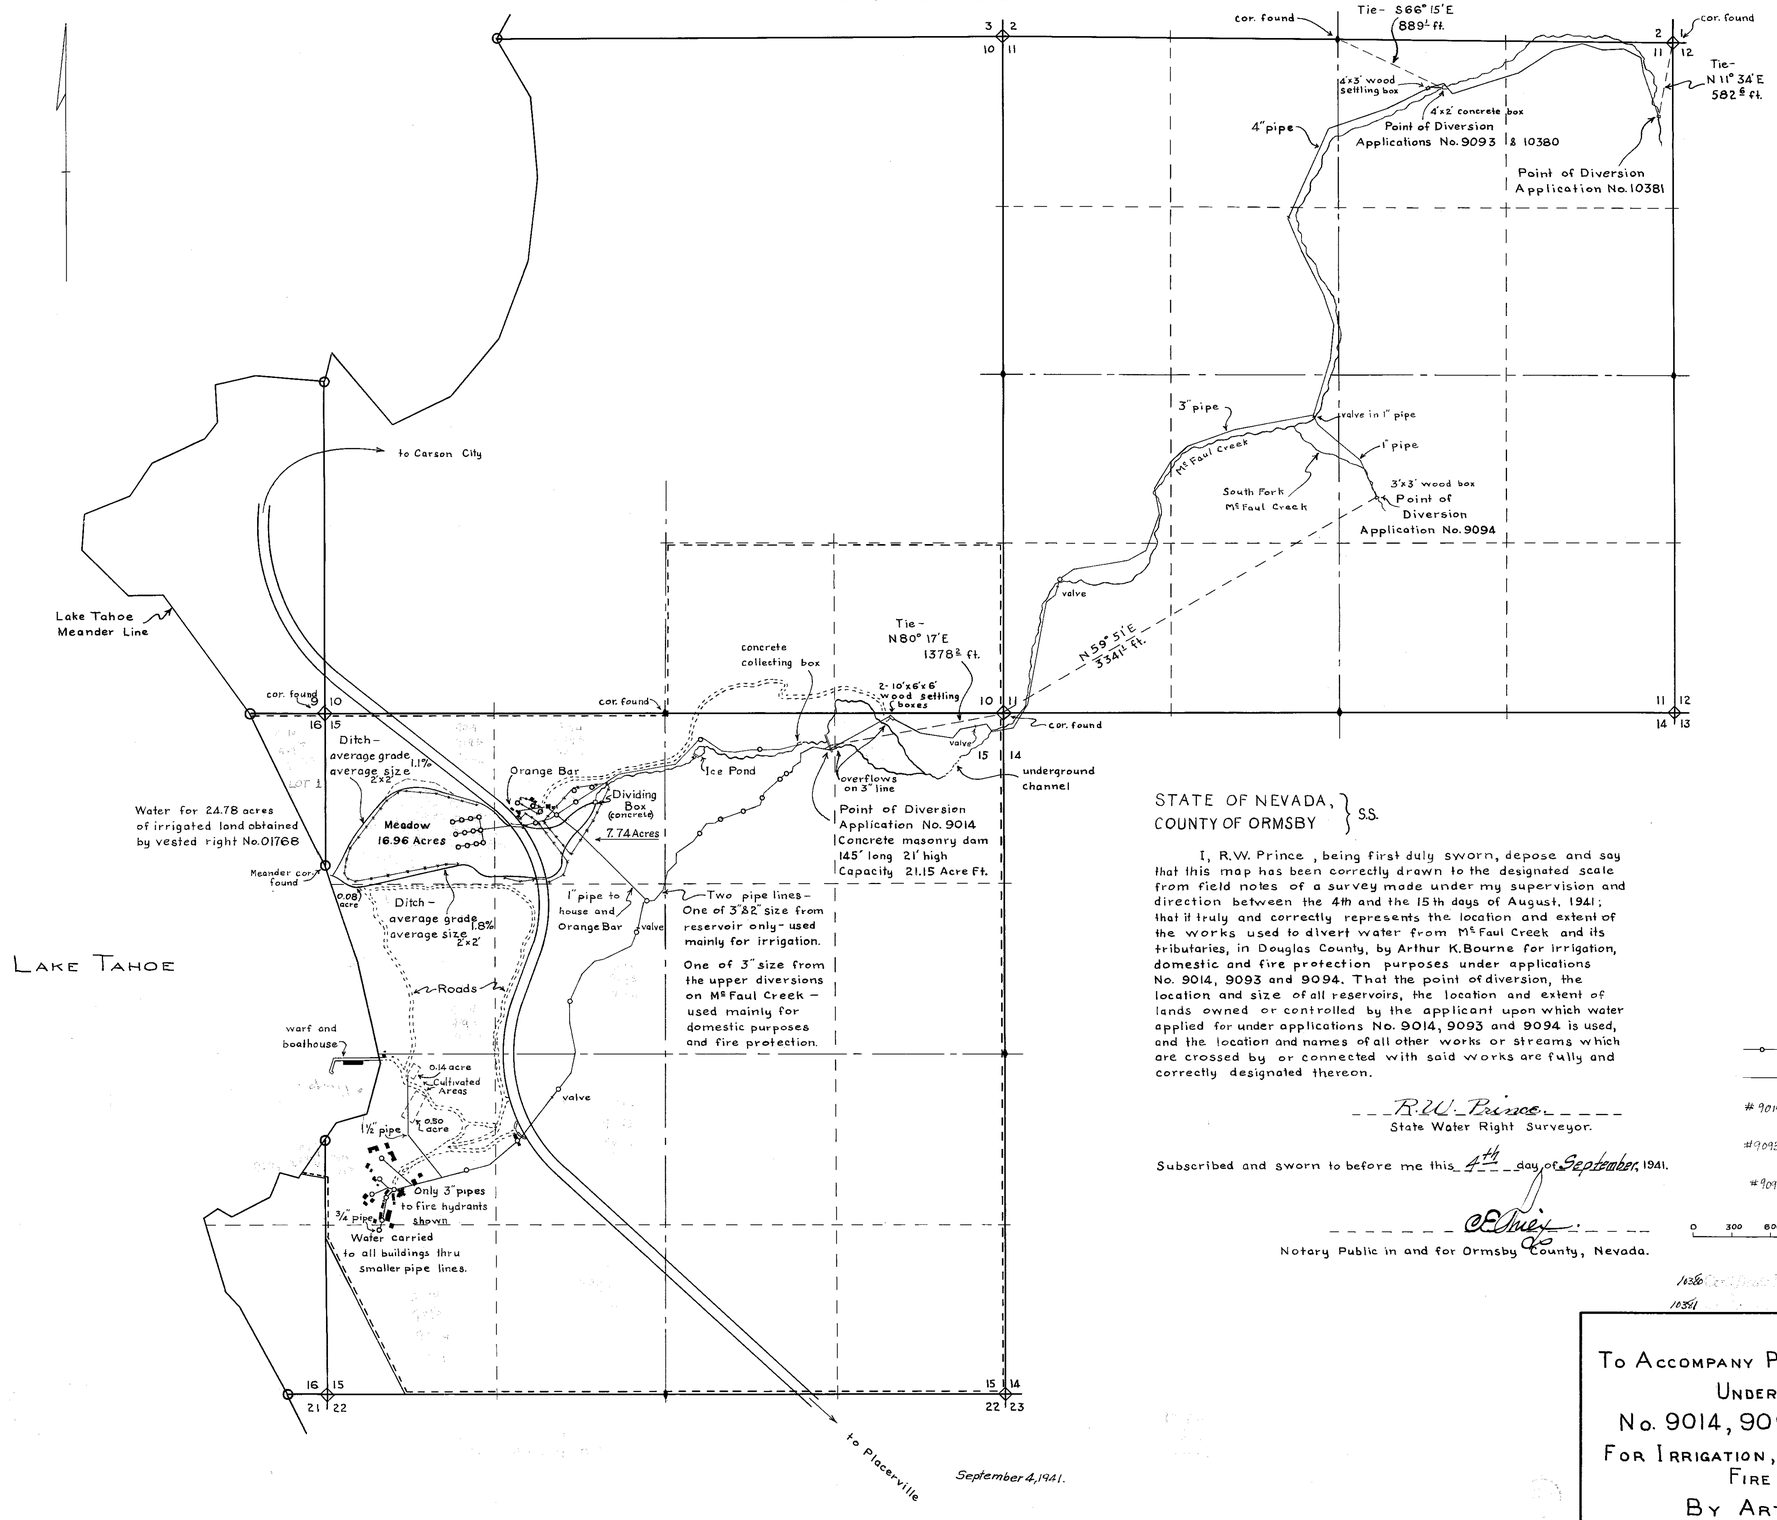

STATE OF NEVADA, }
COUNTY OF ORMSBY } S.S.

I, R.W. Prince, being first duly sworn, depose and say that this map has been correctly drawn to the designated scale from field notes of a survey made under my supervision and direction between the 4th and the 15th days of August, 1941; that it truly and correctly represents the location and extent of the works used to divert water from McFaul Creek and its tributaries, in Douglas County, by Arthur K. Bourne for irrigation, domestic and fire protection purposes under applications No. 9014, 9093 and 9094. That the point of diversion, the location and size of all reservoirs, the location and extent of lands owned or controlled by the applicant upon which water applied for under applications No. 9014, 9093 and 9094 is used, and the location and names of all other works or streams which are crossed by or connected with said works are fully and correctly designated thereon.

R.W. Prince
State Water Right Surveyor.

Subscribed and sworn to before me this 4th day of September, 1941.

C.E. Ruiz
Notary Public in and for Ormsby County, Nevada.

LEGEND

Pipe line with hydrants or standpipes

Valve in pipe line

#9014	2715	Aug. 20, 1948
#9093	2716	" " "
#9014	2717	" " "

0 300 600 1200 2400

Scale - 1 inch = 600 feet

10380	3532	Nov. 25, 1950 for 0.50 c.f.s. for Irrig. Dom. & Fire Protection
10381	3533	Nov. 28, 1950 for 0.25 c.f.s. for Irrig. Dom. & Fire Protection

MAP

To Accompany Proofs of Beneficial Use Under Applications No. 9014, 9093 and 9094 For Irrigation, Domestic Use and Fire Protection

By Arthur K. Bourne
From McFaul Creek and Tributaries

9014

76382 76381 76380 76378 76377 10380-10381 Place in → 9014 9093 9094