STATE OF NEVADA } ss.
County of Clark

I, C.D. BAKER, being first duly sworn, depose and say that this map, consisting of one sheet, has been correctly drawn to the designated scale from field notes of a survey made by me on the 10th day of July, 1935; that it truly and correctly represents the location and extent of the works used to divert water from Sandstone Springs Nos. 1 & 2 in Clark County, by Willard H. George, for irrigation purposes, under Application No. 9038. That the point of diversion, location, size and grades of diverting channel, location and description of all measuring devices, and the location and extent of lands owned or controlled by the applicant, upon which water applied for under Application No. 9038 is used, together with the area and kind of culture in each 40 acre subdivision, and the location and names of all other works or streams which are crossed by or connected with said works, are fully and correctly designated thereon.

C.D. Baker
STATE WATER RIGHT SURVEYOR.

Subscribed and sworn to before me this 5th day of August, 1935

Ethel Humbill
NOTARY PUBLIC IN AND FOR CLARK COUNTY, NEVADA

My commission expires February 19, 1938

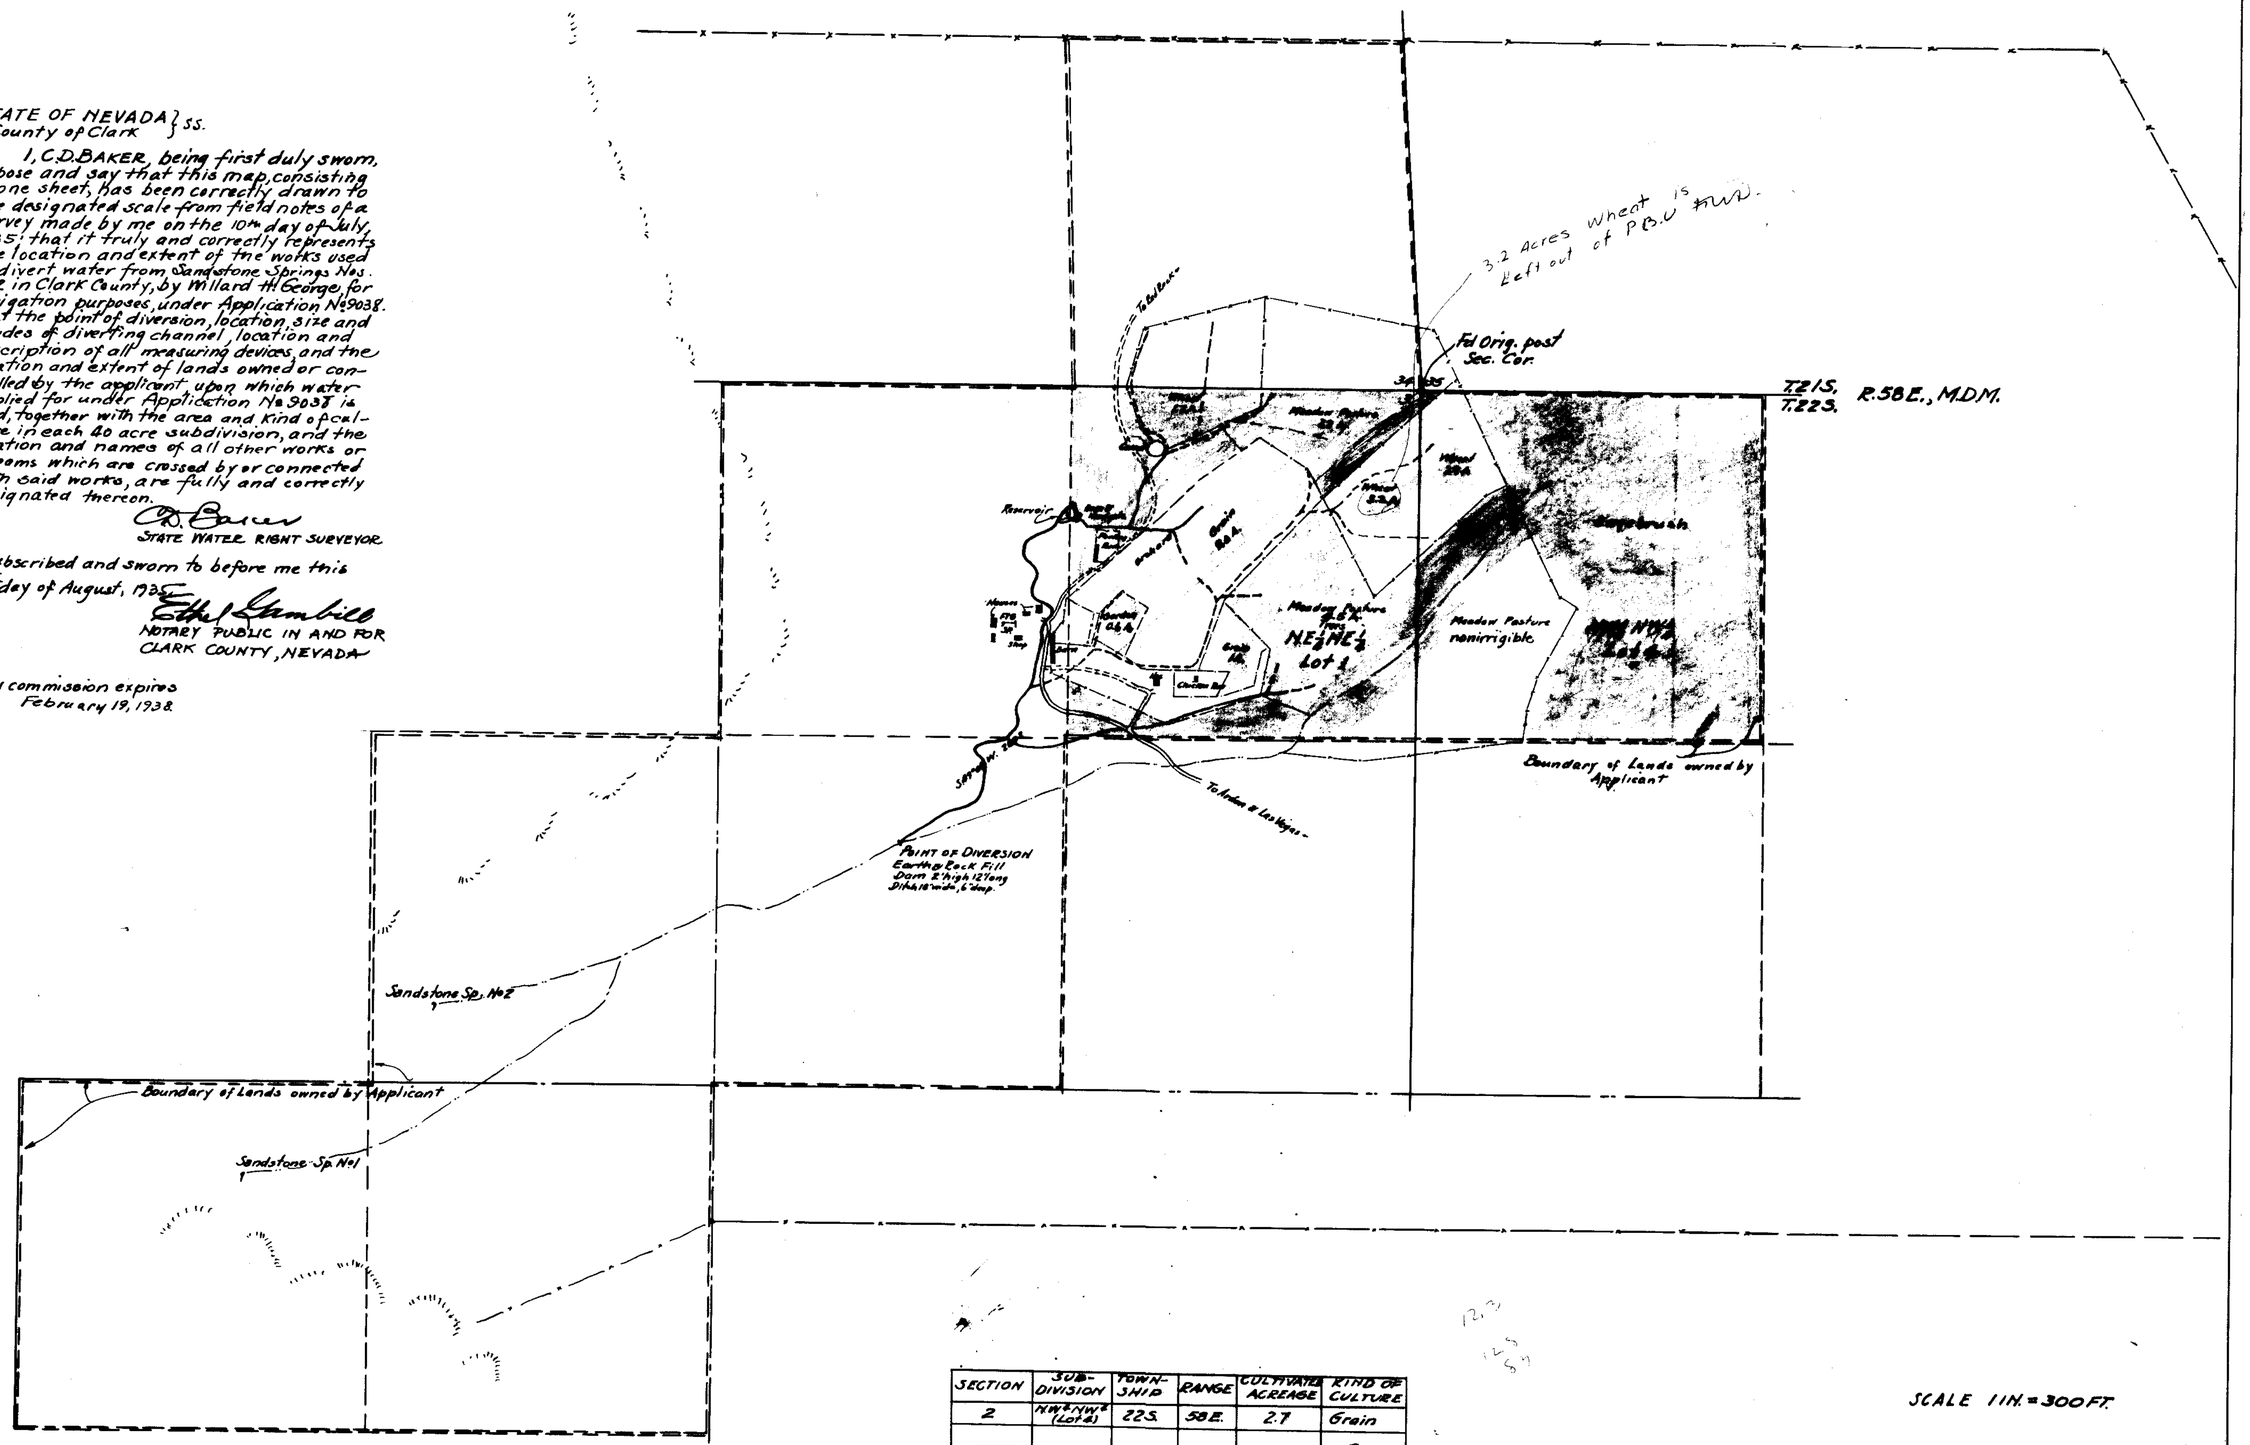

SECTION	SUB-DIVISION	TOWN-SHIP	RANGE	CULTIVATED ACREAGE	KIND OF CULTURE
2	NW¼NW¼ (Lot 2)	22S.	58E.	2.7	Grain
			TOTAL	2.7	
3	NE¼NE¼ (Lot 1)	22S.	58E.	9.0	Grain & Orchard
				0.6	Garden
				2.7	Grain
				8.3	Meadow
			TOTAL	22.3	

GRAND TOTAL AREA IRRIGATED = 22.3 ACRES

SCALE 1 IN. = 300 FT.

300 0 600 900 1200

February 18, 1936

FILED
DEC 18 1935
STATE ENGINEER'S OFFICE

07586

MAP TO ACCOMPANY
PROOF OF BENEFICIAL USE
UNDER APPLICATION No. 9038
FOR
IRRIGATION & DOMESTIC USE
BY
WILLARD H. GEORGE
SANDSTONE SPRINGS Nos. 1 & 2

07586 9038