Section	Subdivision	Town	Range	Cultivated Acreage	Description of Culture	Date of first culture
6	Lot 2	45 N	31 E	1.73	Grain	
"	Lot 3	"	"	0.10	"	
31	SE¼ SW¼	46 N	"	[illegible]	—	

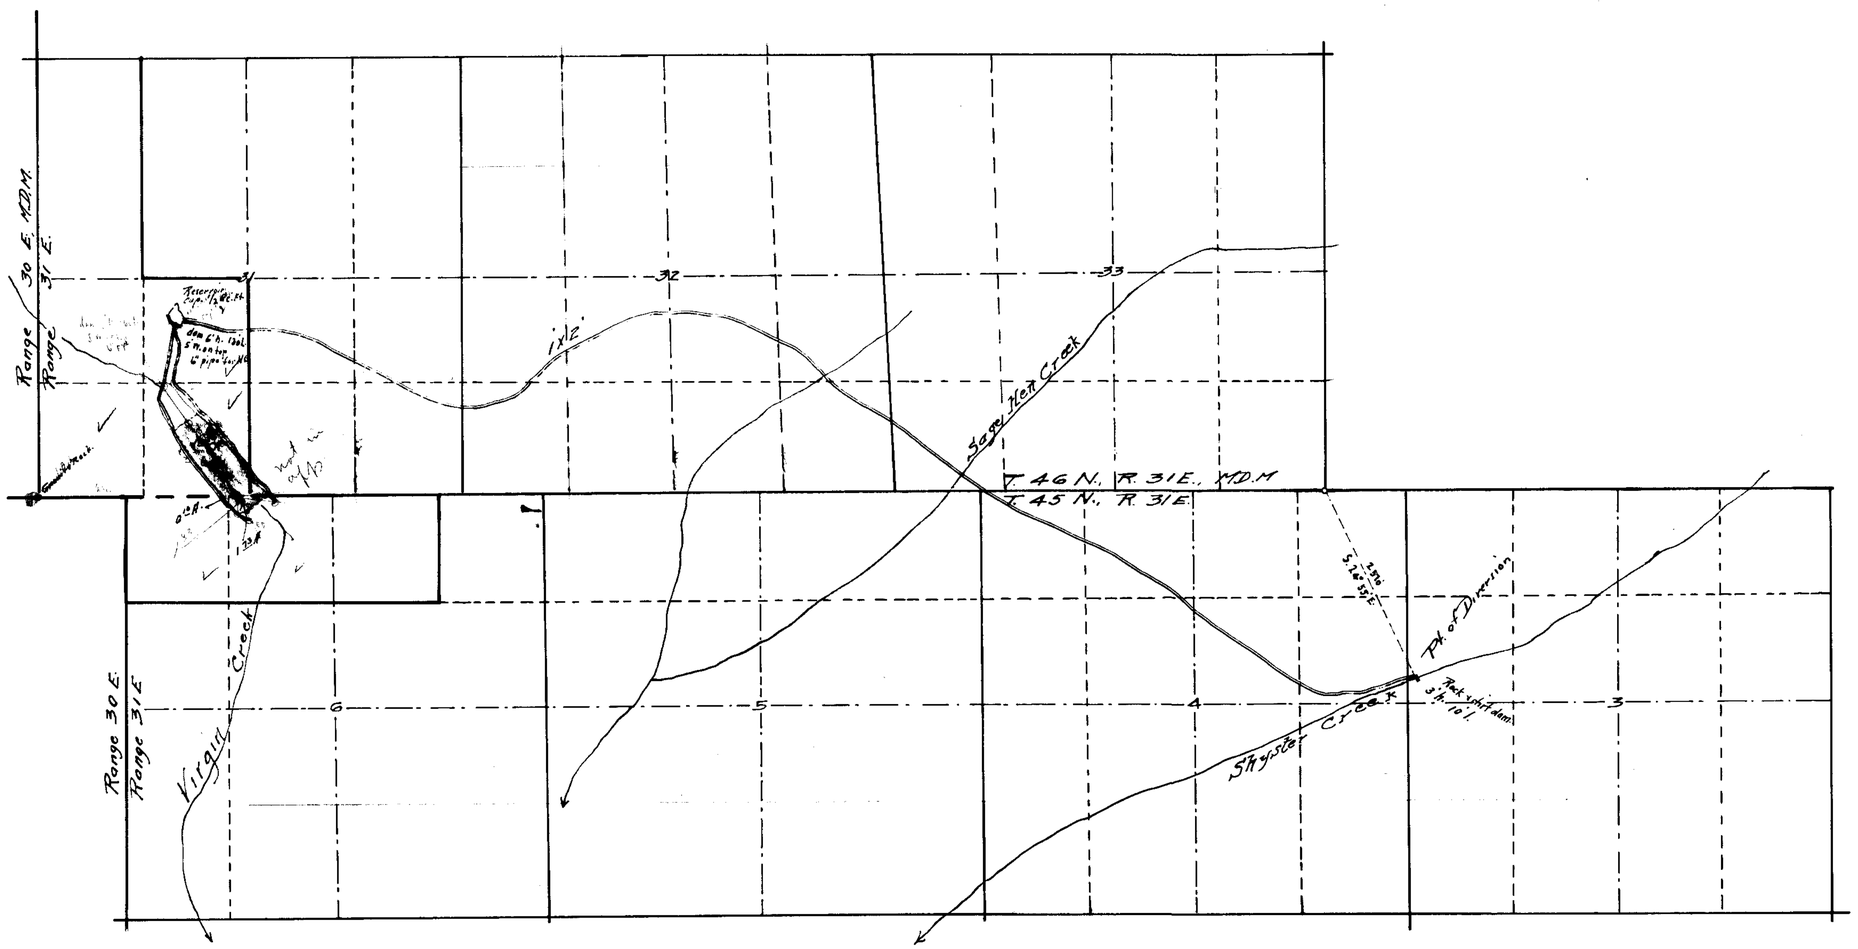

State of Nevada }
County of Humboldt } ss

I, H.H. Sheldon, being first duly sworn, depose and say that this map, consisting of one sheet, has been correctly drawn to the designated scale from field notes of a survey made by me on the 9th day of September, 1929 and the 27th day of October, 1935; that it truly and correctly represents the location and extent of the works used to divert water from Shyster Creek, in Humboldt County, by Alex Duferrena for irrigation purposes under Application No 9139. That the point of Diversion, the location, size and grades of the diverting channel, location and ~~description~~ extent of lands owned by the applicant upon which water applied for under Application No 9139 is used, together with the area and kind of culture in each such subdivision, are fully and correctly designated thereon. That there are no other works to divert water, in the immediate vicinity

H.H. Sheldon
State Water Right Surveyor.

Subscribed and sworn to before me this 18 day of November, 1935

Geo J Hutkins
Notary Public in and for Humboldt County, Nevada.

FILED
Nov. 25, 1935
STATE ENGINEER'S OFFICE

OFFICE
STATE ENGINEER
NOV 25 '35

Certificate No. 2167 Issued December 13, 1935

Scale 1" = 1000'

MAP TO ACCOMPANY
PROOF OF BENEFICIAL USE
UNDER APPLICATION No 9139
FOR
IRRIGATION
BY
ALEX DUFERRENA
FROM
SHYSTER CREEK

9139