| SECTION | SUBDIVISION | TWP | RANGE | CULTIVATED ACREAGE | DESCRIPTION OF CULTURE | DATE OF FIRST CULTURE |
|---|---|---|---|---|---|---|
| 7 | SE¼ SE¼ | 13N | 20E | 11.80 | MEADOW | |
| 7 | SW¼ SE¼ | 13N | 20E | 1.70 | MEADOW | |
| 8 | S½ SW¼ | 13N | 20E | 76.86 | ALFALFA | |
| 17 | N½ NW¼ | 13N | 20E | 76.82 | ALFALFA | |
| 18 | NW¼ NE¼ | 13N | 20E | 1.27 | MEADOW | |
| 18 | NE¼ NE¼ | 13N | 20E | 8.26 | MEADOW | |
| 18 | NE¼ NE¼ | 13N | 20E | 3.11 | ALFALFA | |
| 7 | SE¼ SE¼ | 13N | 20E | 10.80 | ALFALFA | |
| | | | | | | |

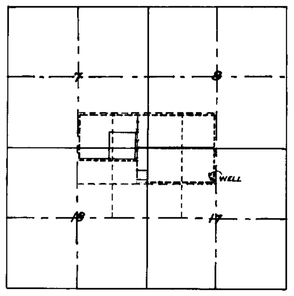


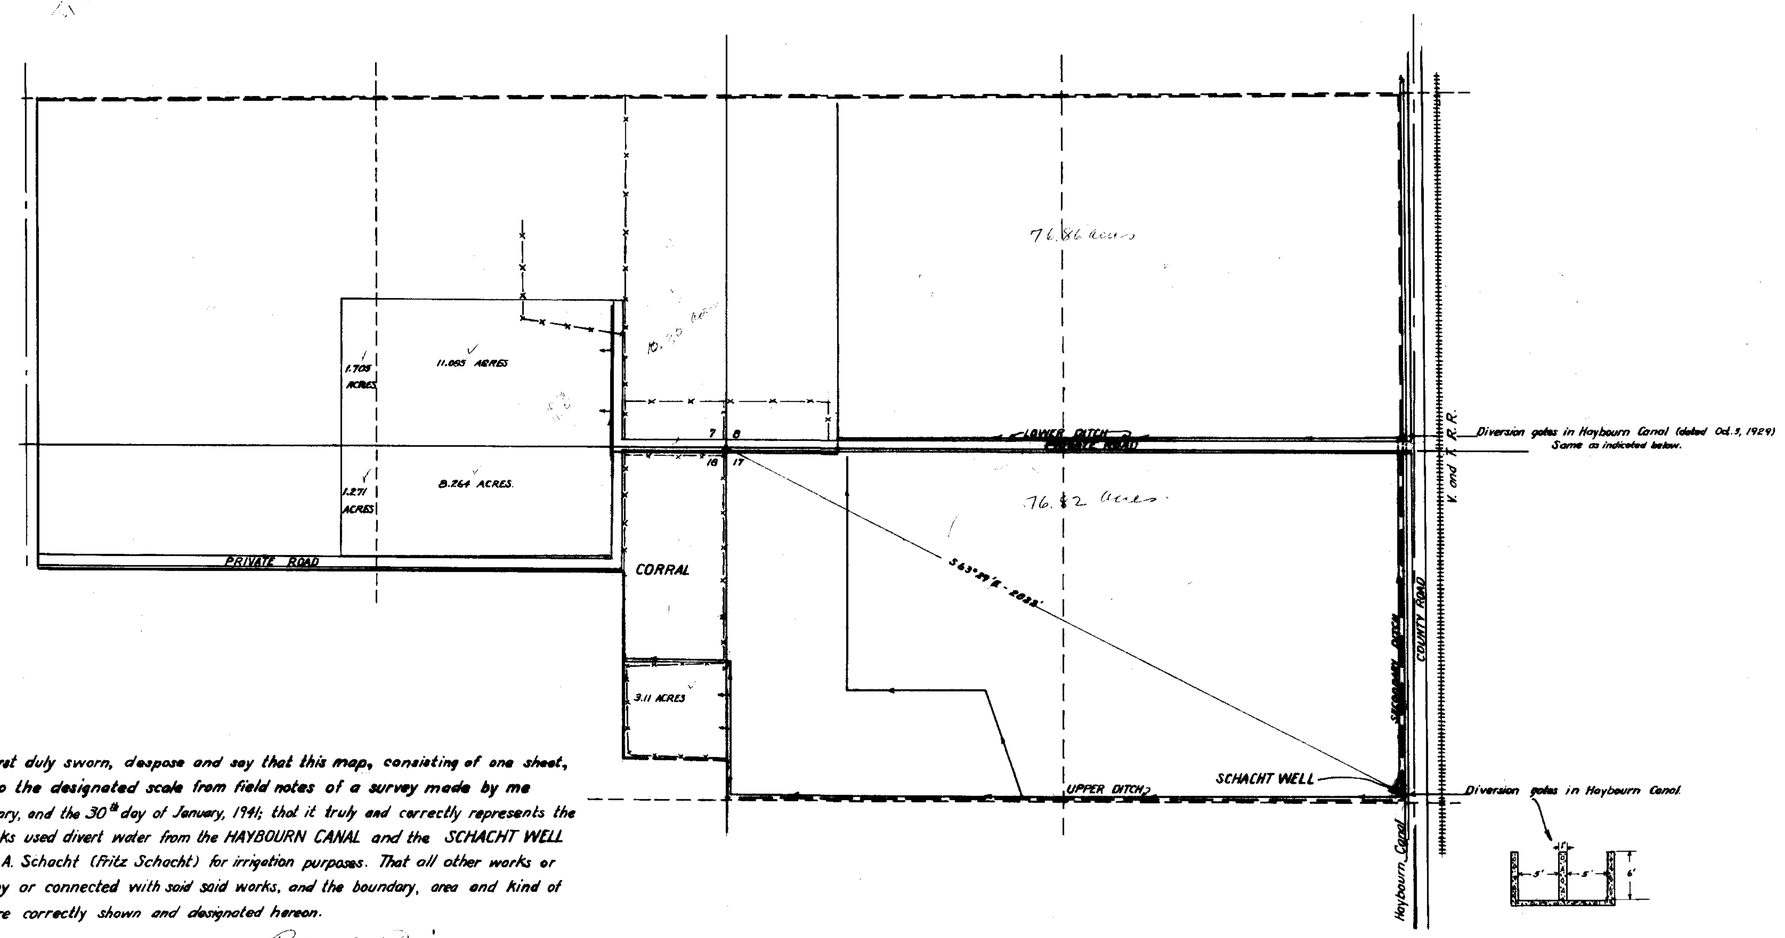


STATE OF NEVADA, }
COUNTY of ORMSBY } ss.

I Robert W. Prince, being first duly sworn, despose and say that this map, consisting of one sheet, has been correctly drawn to the designated scale from field notes of a survey made by me between the 28th day of January, and the 30th day of January, 1941; that it truly and correctly represents the location and extent of the works used divert water from the HAYBOURN CANAL and the SCHACHT WELL in Douglas County, by Arthur A. Schacht (Fritz Schacht) for irrigation purposes. That all other works or streams which are crossed by or connected with said said works, and the boundary, area and kind of culture of lands irrigated are correctly shown and designated hereon.

Robert W. Prince
STATE WATER RIGHT SURVEYOR.

Subscribed and sworn to before me this 19th day of February, 1941.

C E Davis
Notary Public in and for Ormsby County, Nevada.

Certificate No. 2594 Issued April 24, 1941

SCALE 1" = 300'

FILED
February 19, 1941
STATE ENGINEER'S OFFICE

# MAP TO ACCOMPANY PROOF OF BENEFINCIAL USE UNDER APPLICTION Nº 9244 FOR IRRIGATION BY ARTHUR A. SCHACHT (FRITZ SCHACHT) FROM SCHACHT WELL

DOUGLAS COUNTY, NEVADA.

70132 9244