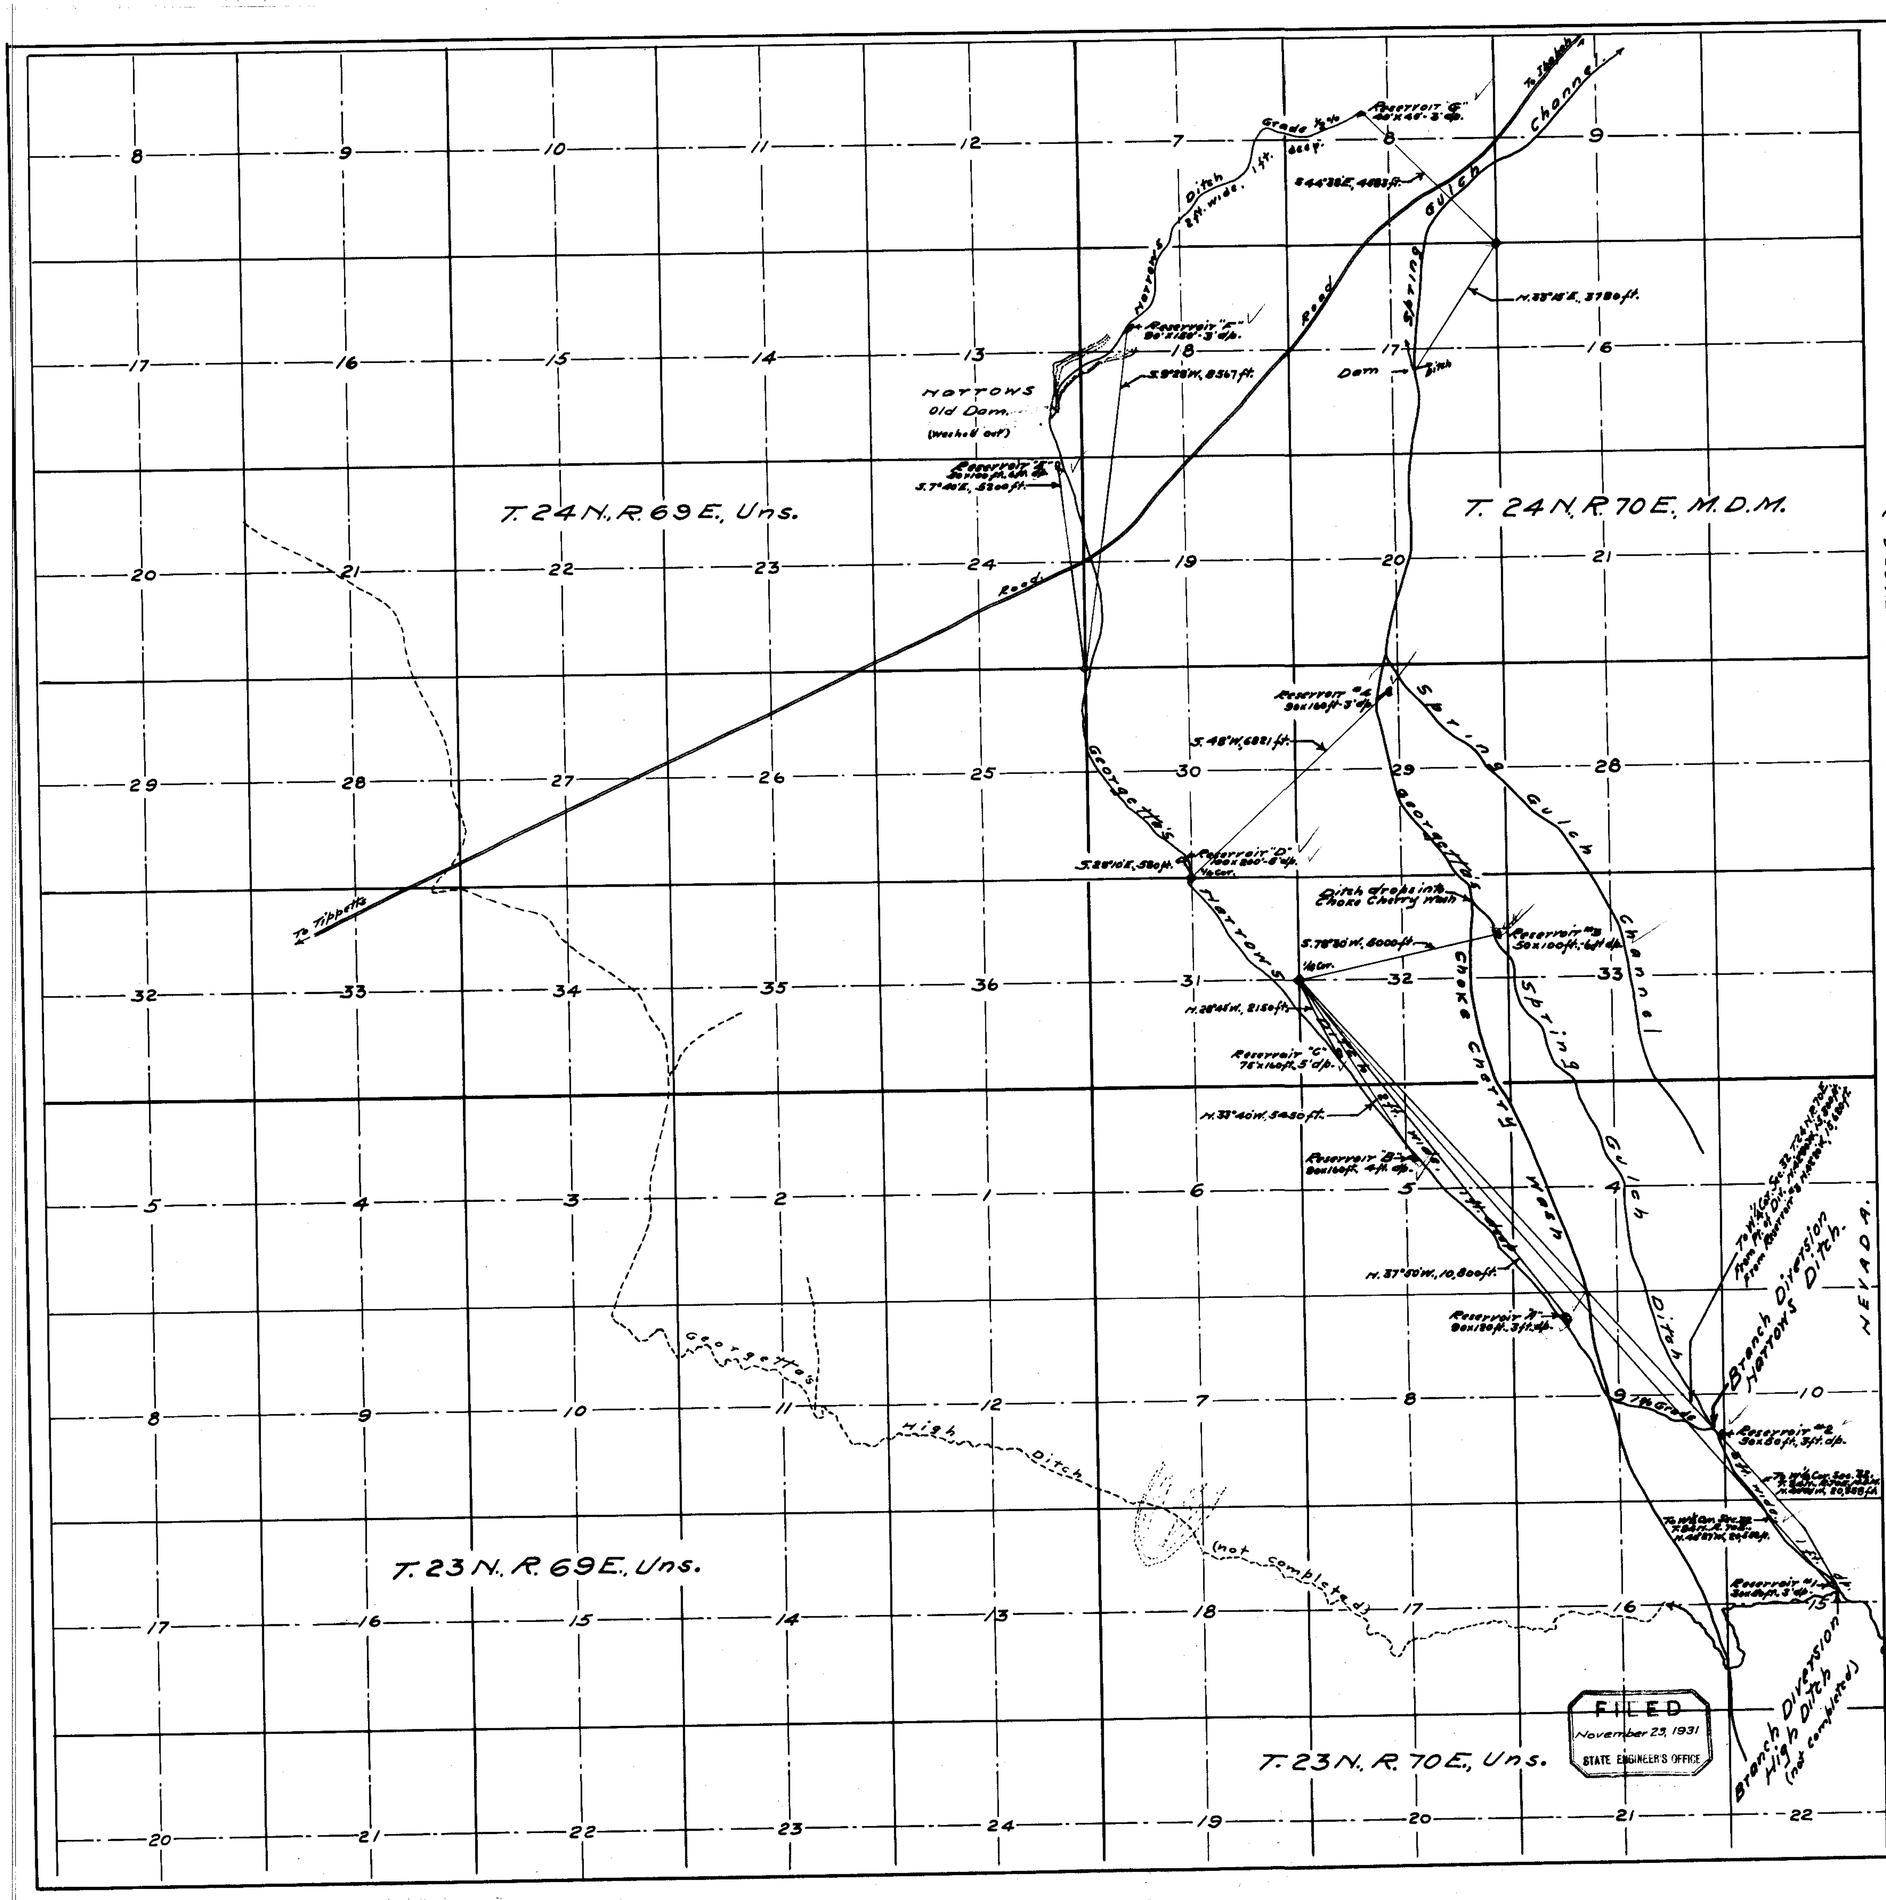

0 2000 3000 4000
Scale 1-in.= 2000 ft.

STATE OF NEVADA.
County of White Pine } ss.
I, F.W. Willard, being first duly sworn, deposse and say that this map has been correctly drawn to the designated scale from field notes of a survey made by me between the 28th day of November and the 16th day of December, 1929, and the 14th and 16th days of November, 1931; that it truly and correctly represents the location and extent of the works used & divert water from SPRING GULCH DITCH in White Pine Co. Nevada, by CLEL E. GEORGETTA for stockwatering purposes; that the point of diversion, the location and size of the diverting channel or other conduit, the places and manner of use, and the location and names of all other works or streams which are crossed by or connected with the said works, are fully and correctly designated thereon.

F.W. Willard
State Water Rights Surveyor.

Subscribed and sworn to before me this 20th day of November, 1931.

Notary Public in and for White Pine County, Nevada.

Certificate No. 1935 Issued February 23, 1932

MAP TO ACCOMPANY
PROOF OF BENEFICIAL USE
UNDER APPLICATION NO. 9248
FOR STOCK-WATERING
BY CLEL E. GEORGETTA
FROM- SPRING GULCH SPRING

Surveyed by- Ed. Willard & Son. Ely, Nevada.

9248