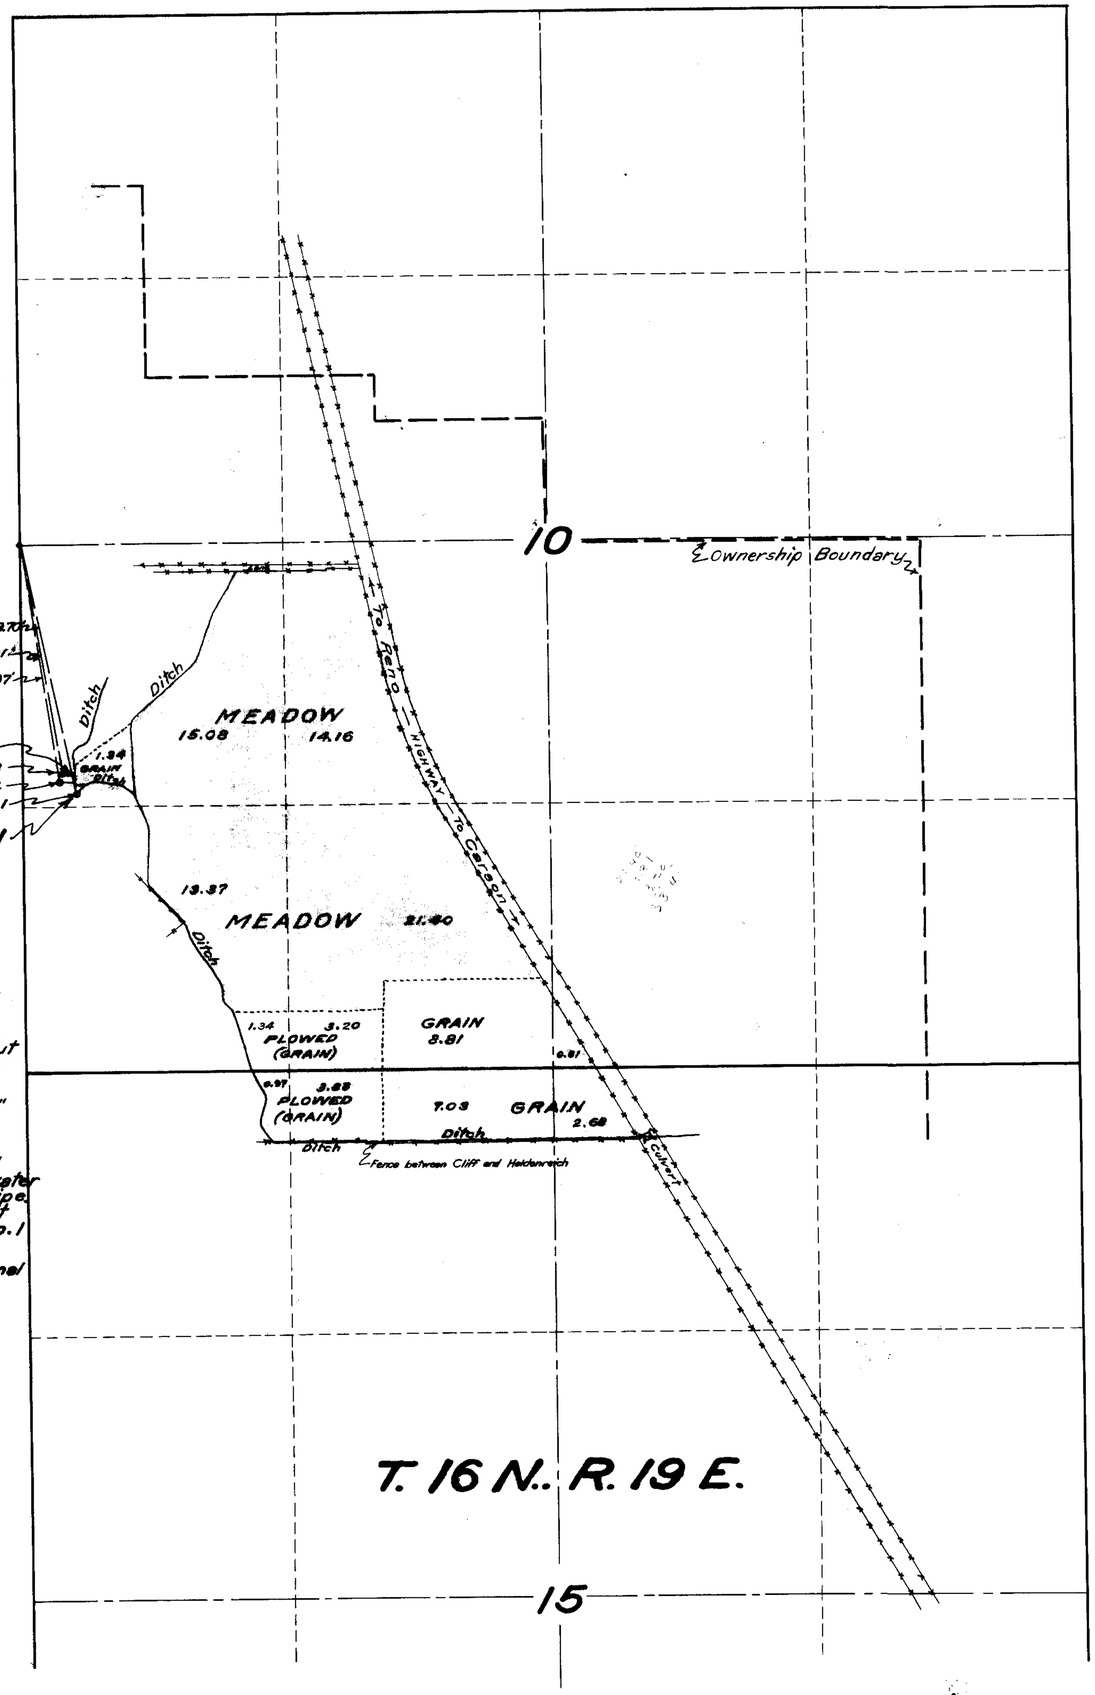

DATA ON WELLS:-

Well No. 1 is 48' deep with 6" casing and is equipped with 7" Centrifugal pump operated by a tractor engine, and pumps about 750 gallons per minute. Water is pumped into ditch.

Well No. 2 is 80' deep with 6" casing and has to be pumped into ditch.

Well No. 3 is 82' deep with 6" casing 8' below surface and water is conveyed to ditch by a 6" pipe. It is artesian in character, but water ceases to flow when No. 1 is pumped.

Well No. 4, as shown on original map, is covered over and not used.

STATE OF NEVADA }
COUNTY OF ORMSBY } ss.

I, Harvey M. Payne, being first duly sworn, depose and say that this map has been correctly drawn to the designated scale from the field notes of a survey made by me on Nov. 14, 1939; that it truly and correctly shows the location and extent of the works constructed and land irrigated under Permit No. 9268 by H. Heidenreich from Underground Waters, Washoe County, Nevada, for irrigation, stockwatering, and domestic purposes.

Harvey M. Payne
WATER RIGHT ENGINEER.

Subscribed and sworn to before me this 10th day of July, 1940.

C. E. Thurk
Notary Public in and for Ormsby County, Nevada.

My Commission Expires July 6, 1944

Original No. 2543 Filed Nov. 21, 1940

SCALE:- 1 IN. = 400 FT.

MAP
TO ACCOMPANY
PROOF OF BENEFICIAL USE
UNDER
APPLICATION NO. 9268
FOR
IRRIGATION AND DOMESTIC
FROM
UNDERGROUND WATERS
BY
H. HEIDENREICH

SURVEYED AND MAPPED BY HARVEY M. PAYNE, WATER RT. ENG.

FILED
July 10, 1940
STATE ENGINEER'S OFFICE

9268