T.20 S., R.58 E., M.D.B.&M.

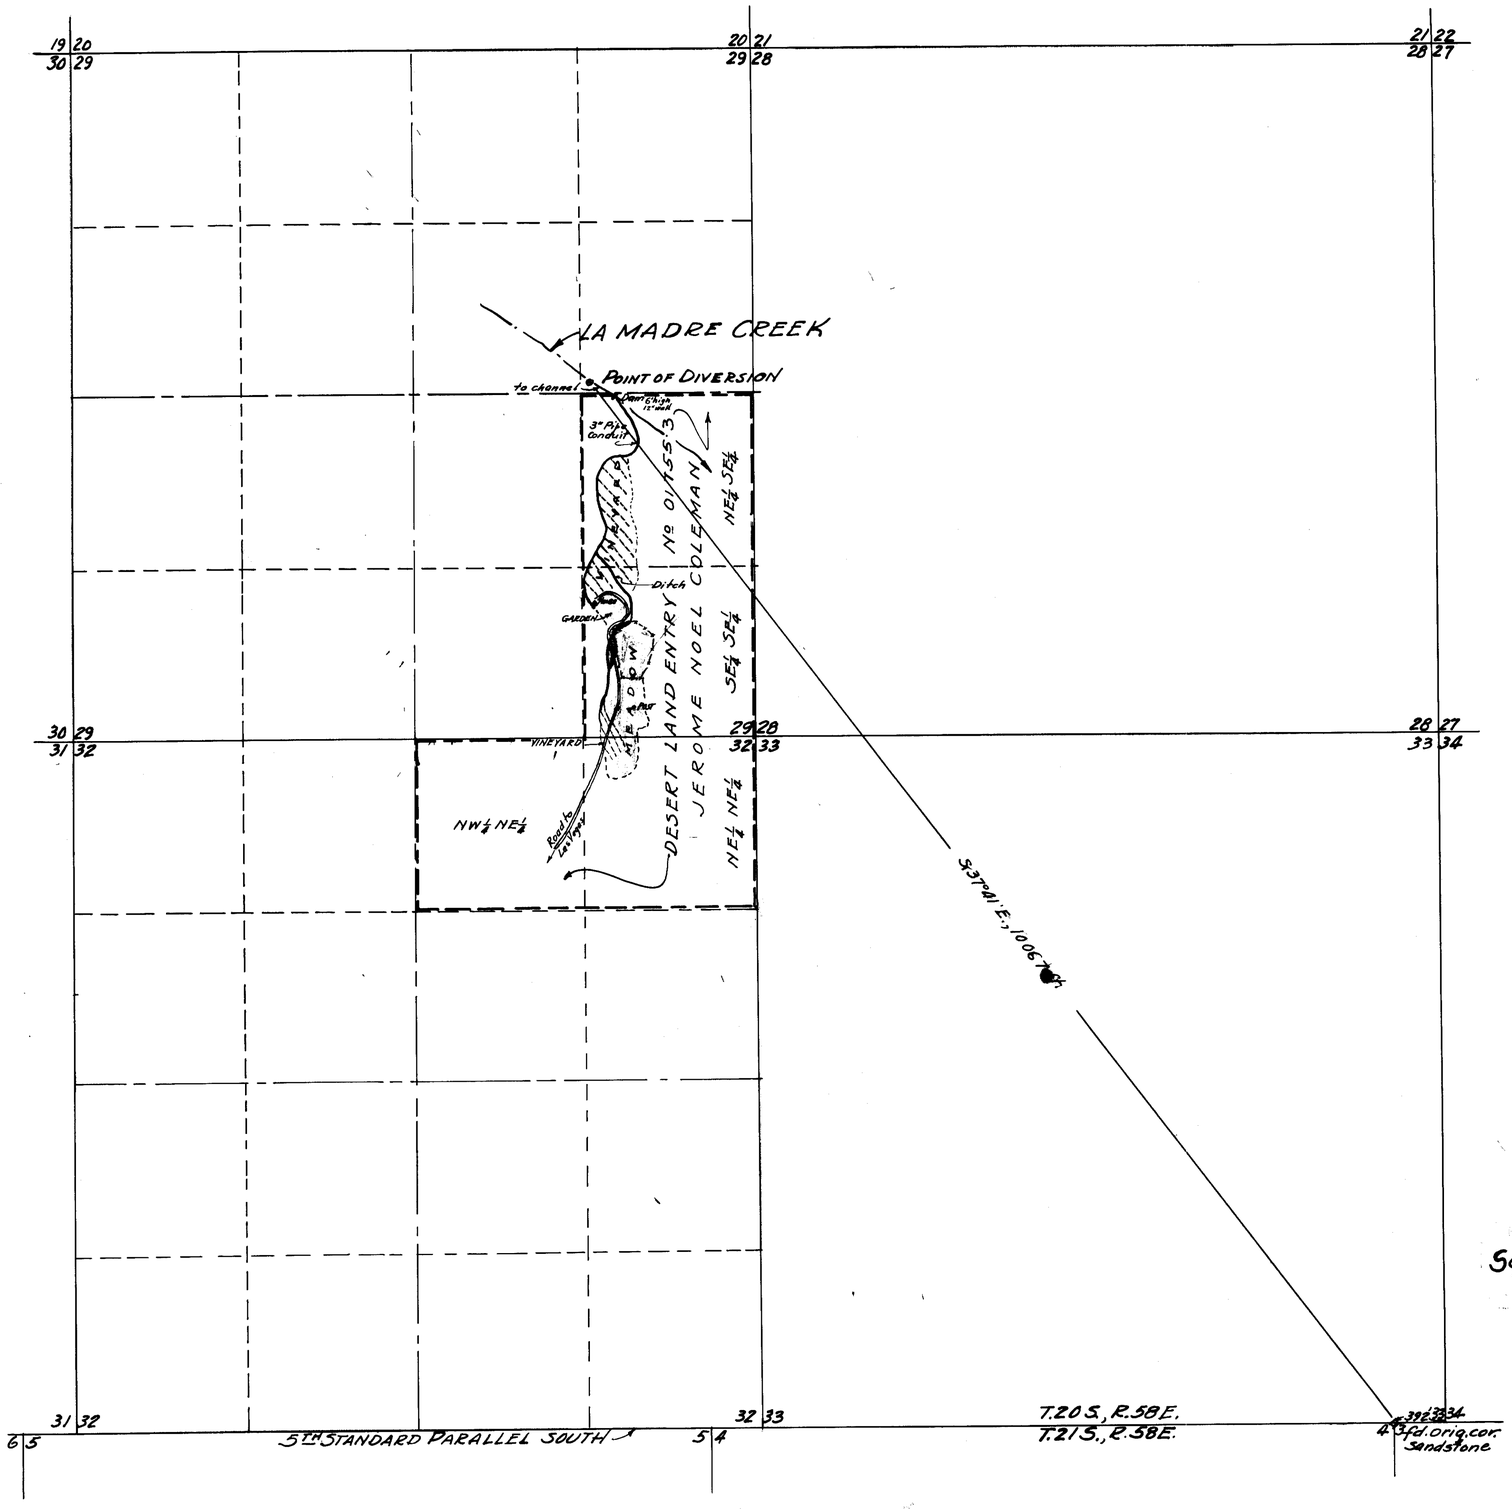

SECTION	SUB-DIVISION	TOWNSHIP	RANGE	CULTIVATED ACREAGE	KIND OF CULTURE
29	NE¼SE¼	20 S.	58 E.	5.5	Vineyard
29	SE¼SE¼	20 S.	58 E.	2.0	Vineyard
				0.7	Garden
				5.4	Meadow
32	NE¼NE¼	20 S.	58 E.	0.4	Vineyard
				1.0	Meadow
				15.0	

GRAND TOTAL AREA IRRIGATED = 15.0 ACRES

STATE OF NEVADA
County of Clark ---- } S.S.

I, C.D. BAKER, being first duly sworn, depose and say that this map, consisting of one sheet, has been correctly drawn to the designated scale from field notes of a survey made under my supervision and direction on September 20, 1936; that it truly and correctly represents the location and extent of the works used to divert water from LA MADRE SPRING in CLARK COUNTY, by JEROME NOEL COLEMAN, for irrigation and domestic purposes under Application No. 9274; that the point of diversion, the location, size and grades of the diverting channel, location and description of all measuring devices, the location and extent of lands owned or controlled by the applicant, upon which water applied for under Application No. 9274 is used, together with the area and kind of culture in each 40-acre subdivision, and the location and names of all other works or streams which are crossed by or connected with said works, are fully and correctly designated thereon.

C.D. Baker
STATE WATER RIGHT SURVEYOR.

Subscribed and sworn to before me this day of September, 1936.
O.W. Yates
NOTARY PUBLIC IN AND FOR CLARK COUNTY, NEVADA.

My commission expires Oct 7, 1937

SCALE: 1 IN. = 600 FT.

0 600 1200 1800 2400 3000

Sept. 23, 1936

Certificate No. 2285 Issued 10/24/36

MAP TO ACCOMPANY
PROOF OF BENEFICIAL USE
UNDER APPLICATION No. 9274
FOR
IRRIGATION & DOMESTIC USE
BY
JEROME NOEL COLEMAN
FROM
LA MADRE SPRING

83840 83523 9274