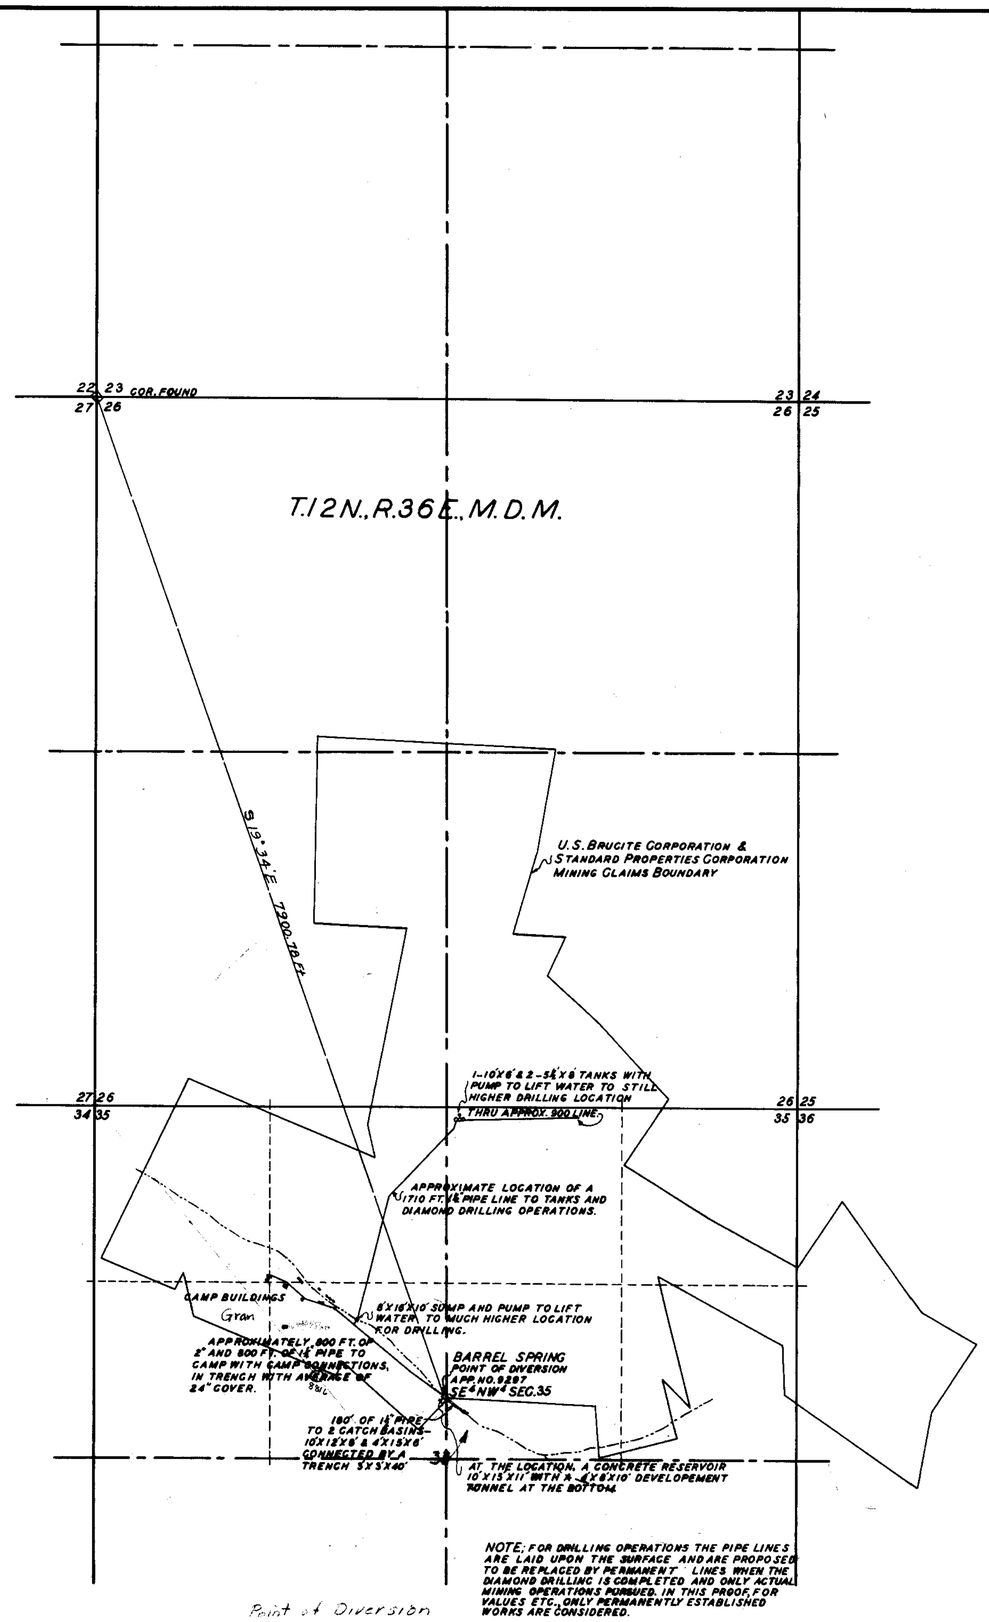

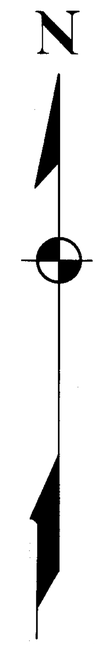

STATE OF NEVADA } S.S.
County of Washoe }

I, Thos. R. King, being first duly sworn, depose and say that this map, consisting of one sheet, has been correctly drawn to the designated scale from field notes of a survey made under my supervision and direction between the 15th day of March, and the 3rd day of April, 1931; that it truly and correctly represents the location and extent of the works used to divert water from Barrel Spring, in Nye County, by the United States Brucite Corporation, for Mining, Milling & Domestic purposes. That the point of diversion, the location of the various works, the approximate size of the diverting conduit and the location and names of all other works or streams which are crossed by or connected with said works, are fully and correctly designated hereon.

Thos. R. King
State Water Right Surveyor

Subscribed and sworn to before me this 25th day of May - 1931.

Sadie S. Monroe
Notary Public in and for Washoe Co. Nev.

SCALE—1 INCH = 600 FEET

Certificate No. 1776 Issued March 14, 1932

Point of Diversion according to Application is in SW¼ NE¼ Sec 35 or S16°32'E 10.467 ft from W¼ Cor Sec 23 T12N R36E

FILED
July 3, 1931
STATE ENGINEER'S OFFICE

MAY 27 '31
RECEIVED

MAP TO ACCOMPANY
PROOF OF BENEFICIAL USE
UNDER APPLICATION 9297
FOR
MINING, MILLING & DOMESTIC USE
BY
UNITED STATES BRUCITE CORPORATION
FROM
BARREL SPRING

JOB NO. 302-A FILE NO. C-87

9297