SECTION	SUB-DIVISION	TOWN-SHIP	RANGE	CULTIVATED ACREAGE	KIND OF CULTURE
4	SE¼SE¼	21S	61E	7.5	Trees & Grass

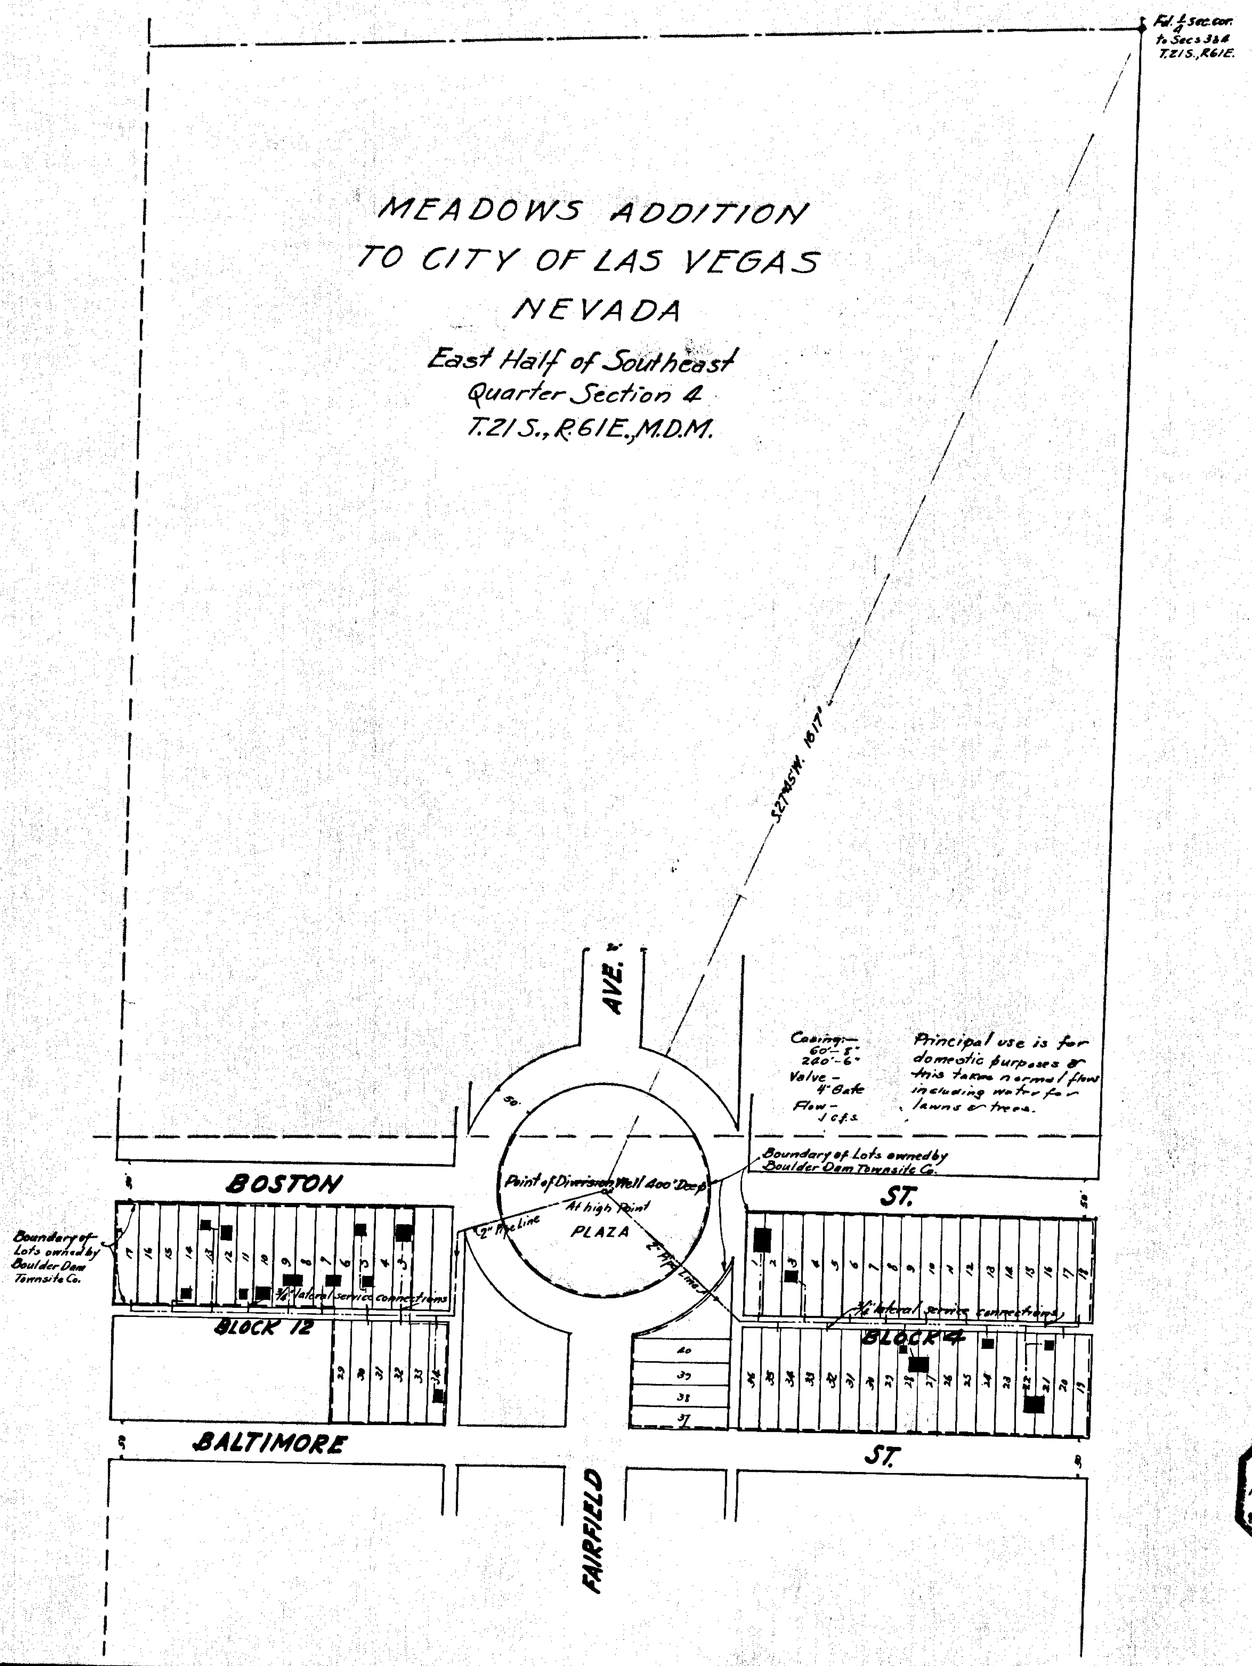

STATE OF NEVADA }
COUNTY OF CLARK } ss.

I, C.D. BAKER, being first duly sworn, depose and say that this map, consisting of one sheet, has been correctly drawn to the designated scale from field notes of a survey made by me on the 20th day of August, 1935; that it truly and correctly represents the location and extent of the works used to divert water from Las Vegas Valley Underground Basin, in Clark County, by BOULDER DAM TOWNSITE COMPANY, for domestic and irrigation use under Application No. 9323. That the point of diversion, the location, size and grades of the diverting channel, location and description of all measuring devices, the location and extent of lands owned or controlled by the applicant, upon which water applied for under Application No. 9323 is used, together with area and kind of culture in each 40 acre subdivision, and the location and names of all other works which are crossed by or connected with said works, are fully and correctly designated thereon

C.D. Baker
STATE WATER RIGHT SURVEYOR

Subscribed and sworn to before me this day of August, 1935.

Harry E. Baker.
NOTARY PUBLIC IN AND FOR CLARK COUNTY, NEVADA

My commission expires Mar. 27, 1938.

SCALE 1IN.=100FT.

100 50 0 100 200 300

FILED
Aug. 24. 1935
STATE ENGINEER'S OFFICE

MAP TO ACCOMPANY
PROOF OF BENEFICIAL USE
UNDER APPLICATION No. 9323
FOR
DOMESTIC & IRRIGATION USE
BY
BOULDER DAM TOWNSITE CO.
FROM
LAS VEGAS ARTESIAN BASIN

9323