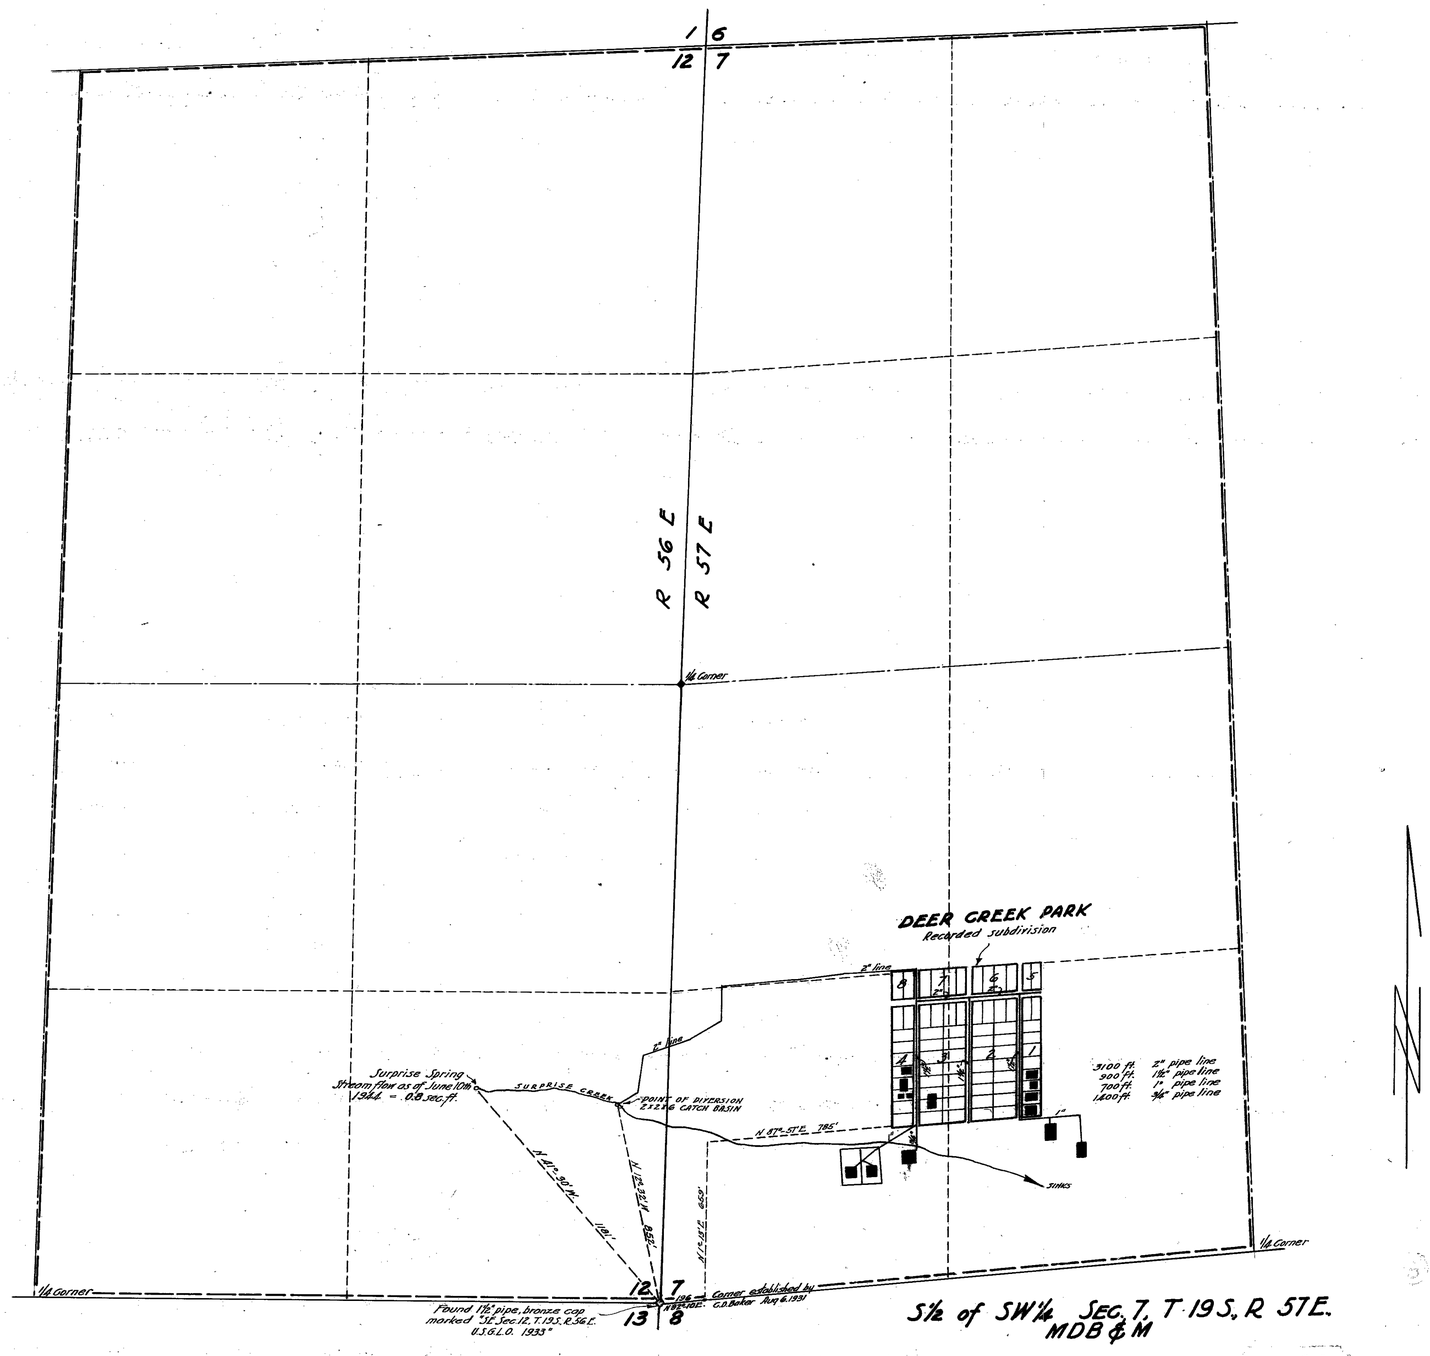

S½ of SW¼ Sec. 7, T. 19 S., R. 57 E. MDB & M

State of Nevada } ss:
County of Clark }

I, Van O. Eastland, being first duly sworn, depose and say that this map, consisting of one sheet, has been correctly drawn to the designated scale from field notes of a survey made by me on the 10th day of June, 1944; that it truly and correctly represents the location and extent of the works used to divert water from Surprise Creek in Clark County, by Benton V. Smith, for Domestic & Camp purposes; that the point of diversion, the location and size of the diverting channel or other conduit, the place and manner of use, and the location and names of all other works or streams which are crossed by or connected with the said works, are fully and correctly designated thereon.

Van O. Eastland
STATE WATER RIGHT SURVEYOR

Subscribed and sworn to before me this 19th day of June 1944

Camellia A. Ruth
NOTARY PUBLIC IN AND FOR CLARK COUNTY, NEVADA

My commission expires October 16, 1945.

71321 CERTIFICATE NO. 17878 ISSUED 2-28-11

71322 CERTIFICATE NO. 17879 ISSUED 2-28-11

2799 Aug. 11, 1944

0 100 200 300 400 500 600 700 800 900 1000

Scale in feet

MAP TO ACCOMPANY
PROOF OF BENEFICIAL USE
UNDER APPLICATION 9327
DOMESTIC & CAMP USE
BY
BENTON V. SMITH
FROM
SURPRISE CREEK
CLARK COUNTY - NEVADA

June 21, 1944

71322 71321 58585 58584 9327