SECTION	SUB-DIVISION	TOWNSHIP	RANGE	CULTIVATED ACREAGE	DESCRIPTION OF CULTURE	DATE OF FIRST CULTURE
12	NW¼SE¼	16N.	62E.	0.05	Garden & Trees.	
12	NE¼SE¼	16N.	62E.	0.10	Garden.	

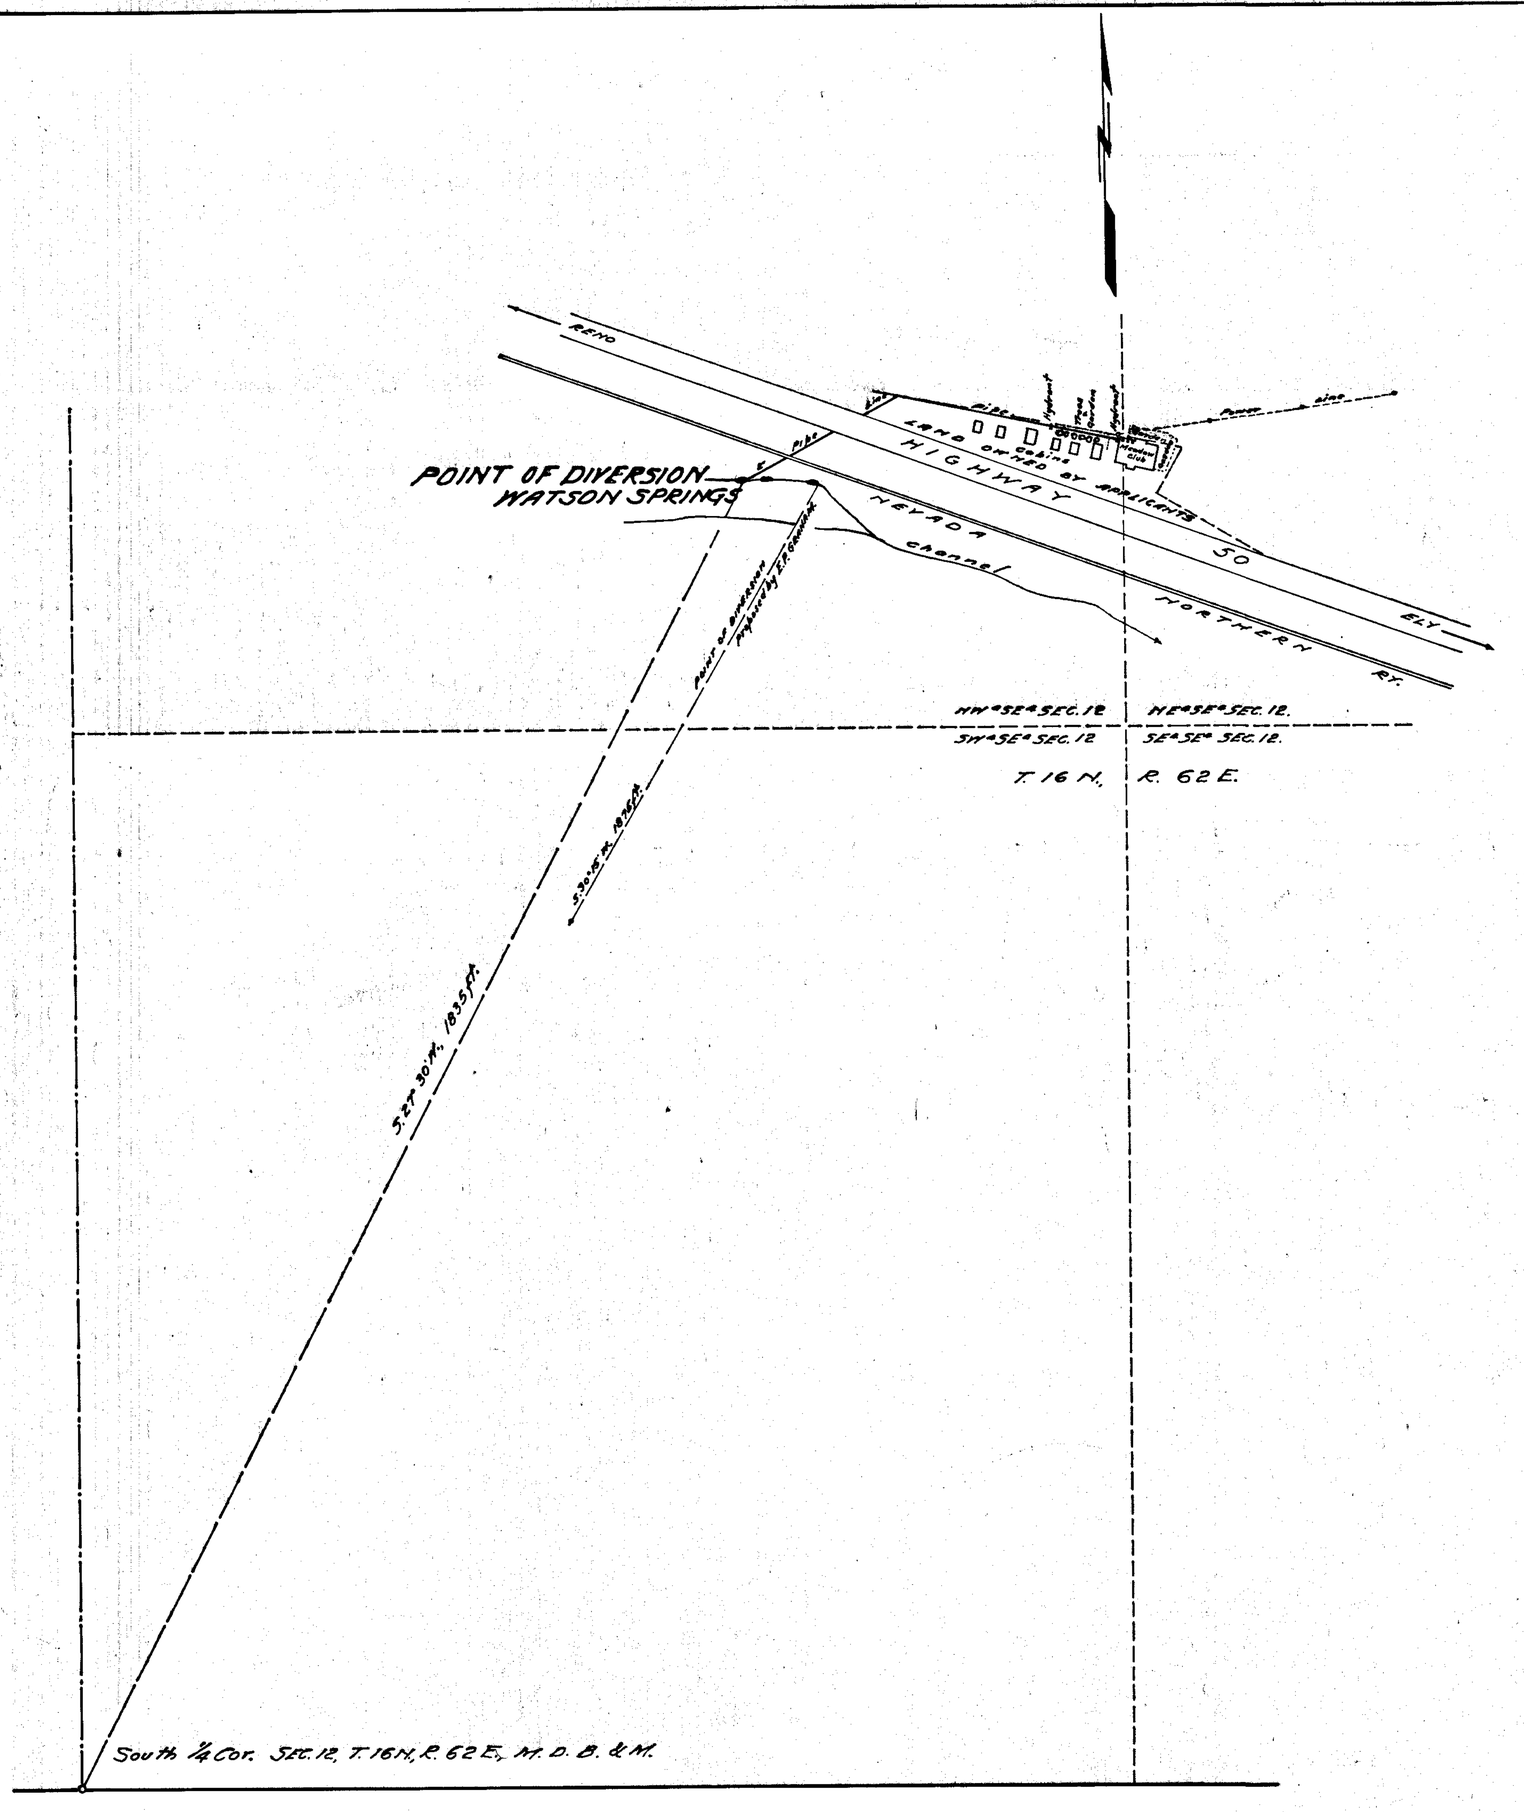

STATE OF NEVADA
County of White Pine } ss.

I, F.W. Millard, being first duly sworn, depose and say that this map, consisting of one sheet, has been correctly drawn to the designated scale from field notes of a survey made by me between the 21st and 23rd days of April, 1944; that it truly and correctly represents the location and extent of the works used to divert water from WATSON SPRINGS in White Pine County by Louise Yrazabel and Nick Yrazabel for irrigation and domestic purposes under application No. 9404. That the point of diversion, the size of the diverting channel, location and description of all measuring devices, the location and extent of the lands owned or controlled by the applicants upon which water applied for under application No. 9404 is used, together with the area and kind of culture in each 40-acre subdivision, the location and names of all other works or streams which are crossed by or connected with the said works are fully and correctly designated thereon.

F.W. Millard
State Water Right Surveyor.

Subscribed and sworn to before me this 25th day of April, 1944.

Notary Public in and for White Pine County, Nevada.

My commission expires _____

0 100 200 400

SCALE 1-IN. = 100 FT.

Certificate 2796 July 5, 1944

MAP TO ACCOMPANY
PROOF OF BENEFICIAL USE
UNDER APPLICATION NO. 9404
FOR IRRIGATION & DOMESTIC
BY LOUISE YRAZABEL
AND NICK YRAZABEL
FROM WATSON SPRINGS.

SURVEYED
APRIL 22, 1944 - BY - F.W. MILLARD & SON.
ELY - NEVADA.

9404