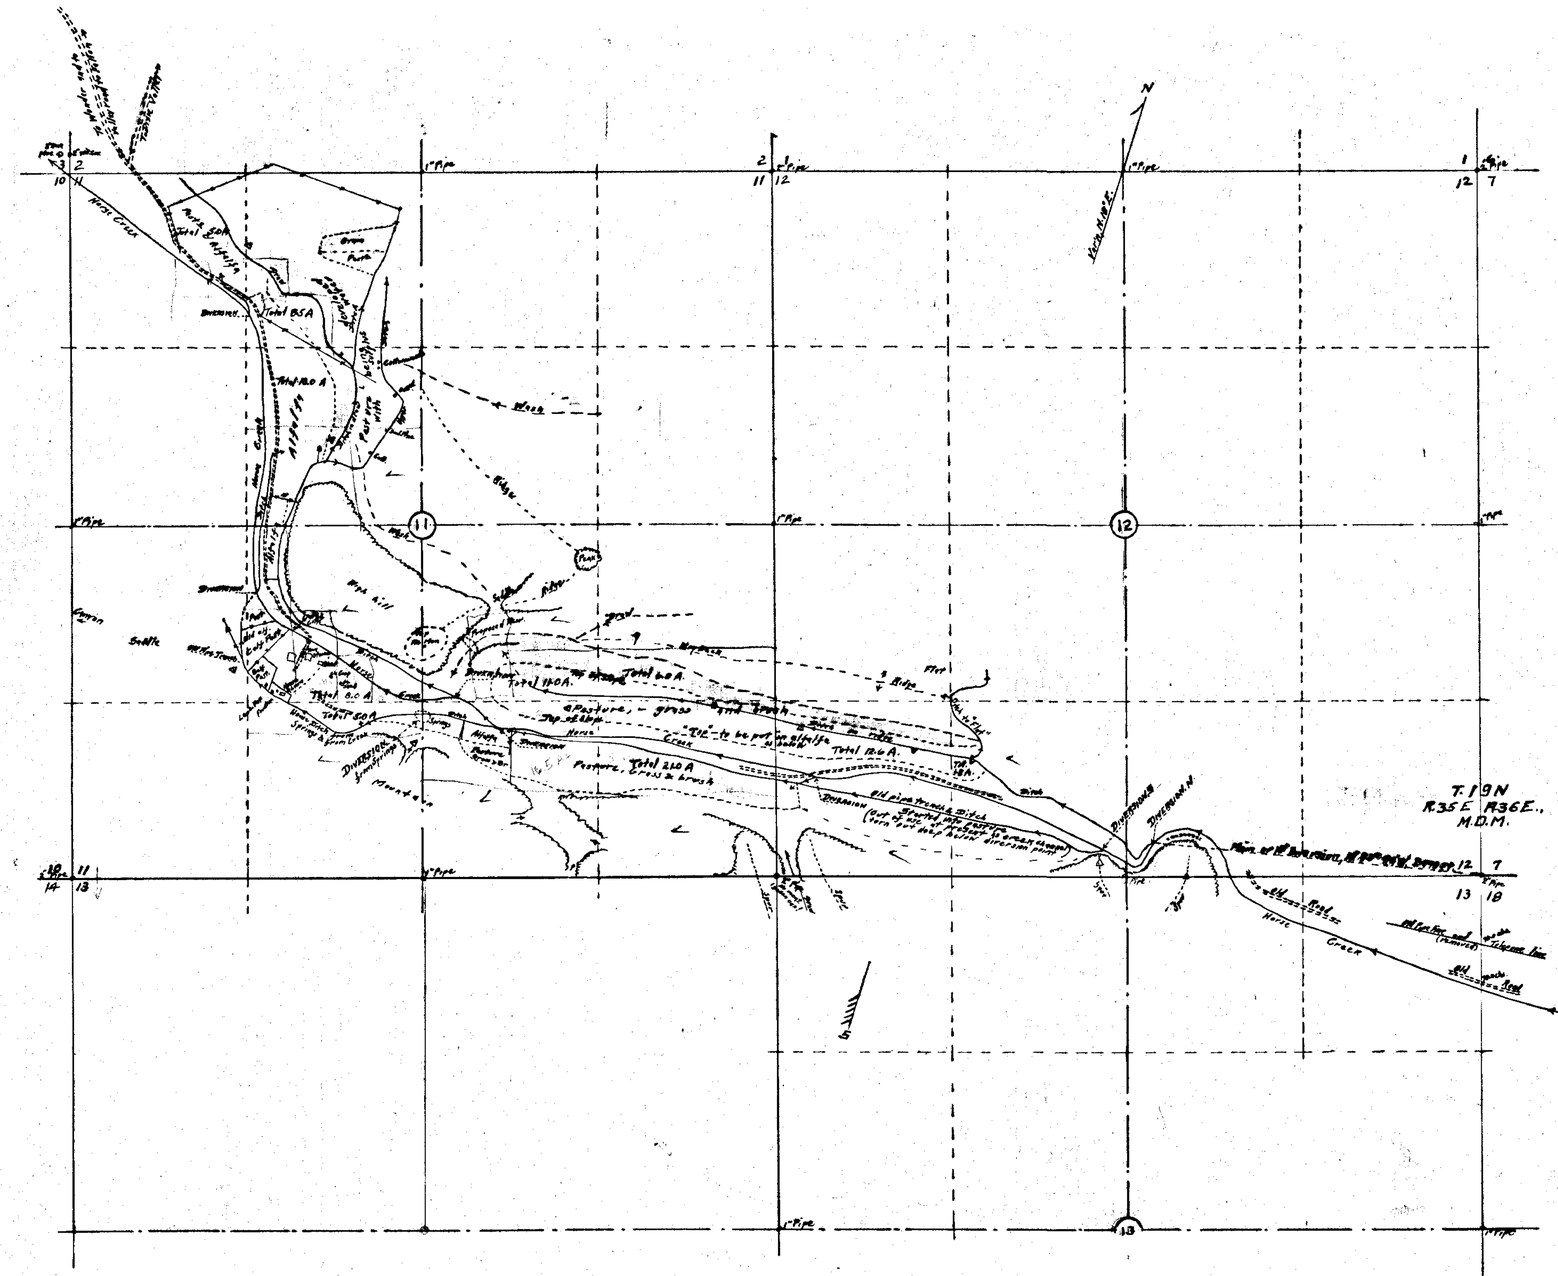

Culture	Subdivision	Sec.	Township	Acres Irr'd
Pasture, grass & brush	SESW	12	T19N R35E	1.8
" " "	SWSW	"	"	12.6
" " "	NESE	11	"	6.0
" " "	SESE	"	"	21.0
Alfalfa and pasture	SWSE	"	"	18.5
Pasture, grass & brush	NWSE	"	"	11.0
" " "	SESW	"	"	5.0
Alfalfa and pasture	NESW	"	"	8.8
" " "	SENW	"	"	13.0
" " "	NENW	"	"	8.5
" " "	NWNW	"	"	5.0
			Total	108.4

8.0 OR
Check
with
scale

108.9

STATE OF NEVADA
COUNTY OF ORMSBY } ss.

I, E. P. Osgood, being first duly sworn, depose and say that this map is a true and accurate plat of the lands irrigated by R. R. Spencer, as taken from the field notes of a survey made by me and completed on July 22, 1940; and that the survey and map truly represents the irrigated lands of said appropriator.

E. P. Osgood
State Wat. Rts Surveyor

Subscribed and swarn to before me this 25th day of July, 1940

C. E. Chaney
Notary Public in & for Ormsby County, Nevada

My Commission Expires July 9, 1941

Certificate No. 2566 Issued Jan. 2, 1941

FILED
July 25, 1940
STATE ENGINEER'S OFFICE

OFFICE STATE ENGINEER
JUL 25 1940
RECEIVED

MAP
TO ACCOMPANY
APPLICATION NO. 9428
for
PROOF OF BENEFICIAL USE
for
IRRIGATION AND DOMESTIC PURPOSES
from
HORSE CREEK
by
RUBERT R. SPENCER
SCALE
1 inch = 400 feet

200 0 500 1000 1500 2000 2500

E.P.Osgood, State Wat. Rts. Sur. July 21, 1940

9428