SECTION	SUB-DIVISION	TOWNSHIP	RANGE	CULTIVATED ACREAGE	DESCRIPTION OF CULTURE	DATE OF FIRST CULTURE
17	NE¼SE¼	6 South	39 E., M.D.M.	0.700+	Alfalfa	
17	" "	" "	" " "	0.073+	Truck	
17	" "	" "	" " "	3.927+	Plowed	

Total 4.700+ Acres

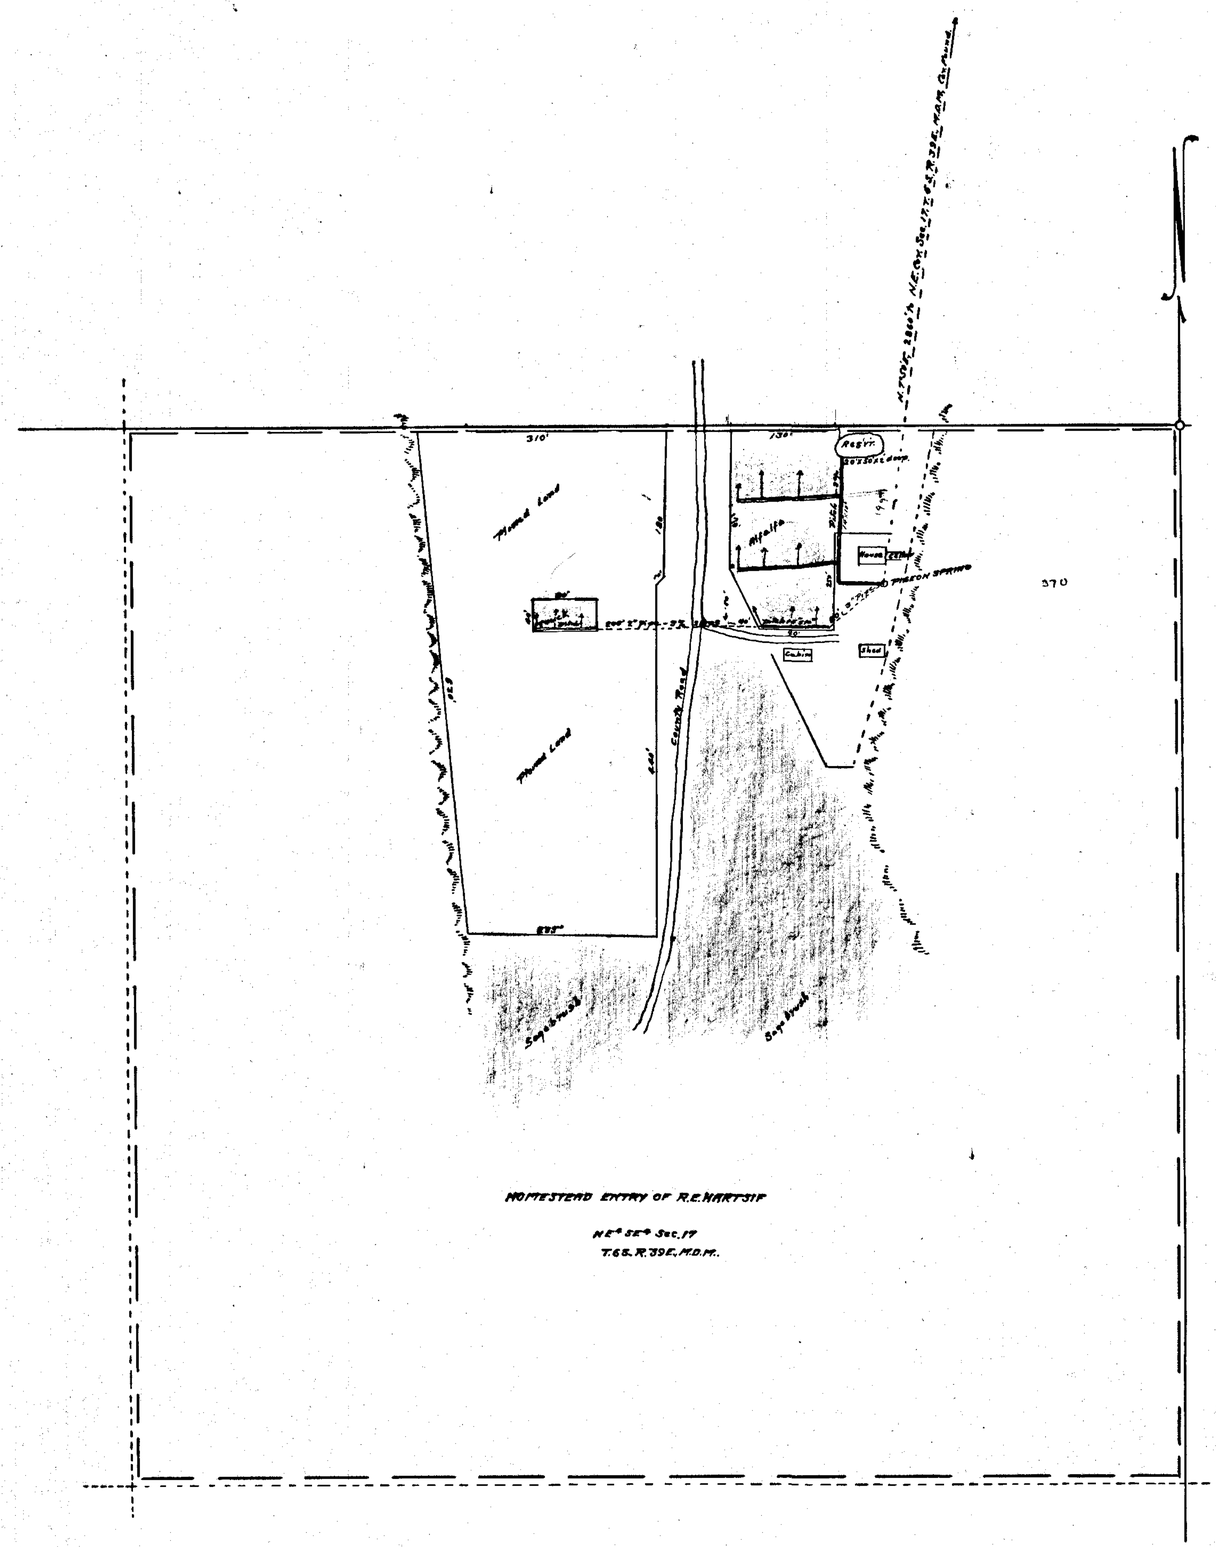

HOMESTEAD ENTRY OF R.E. HARTSIF

NE¼ SE¼ Sec. 17

T. 6 S. R. 39 E. M.D.M.

STATE OF NEVADA }
COUNTY OF ESMERALDA } ss.

I, Ed. S. Giles, being first duly sworn, depose and say that this map consisting of one sheet, has been correctly drawn to the designated scale from the field notes of a survey made by me on the 18th day of September, 1940, that it truly and correctly represents the location and extent of the works used to divert water from Pigeon Spring in Esmeralda County by R.E. Hartsif, for irrigation purposes. That all other works or streams which are crossed by or connected with said works, and the boundary, area and kind of culture of lands irrigated are correctly shown and designated thereon.

Ed. S. Giles
STATE WATER RIGHT SURVEYOR

Subscribed and sworn to before me, this 15th day of October, 1941

Amy Johnson
CLERK of District Court.

see letter Oct 30, 1941

of beneficial use.

SCALE 1 IN. = 100 FT.

Certificate No. 2631 issued January 27, 1942

MAP TO ACCOMPANY
PROOF ~~OF APPROPRIATION~~
FOR
IRRIGATION
BY
R.E. HARTSIF
FROM
PIGEON SPRING.
Pidgeon

OFFICE STATE ENGINEER
OCT 18 '41
RECEIVED AND

9431