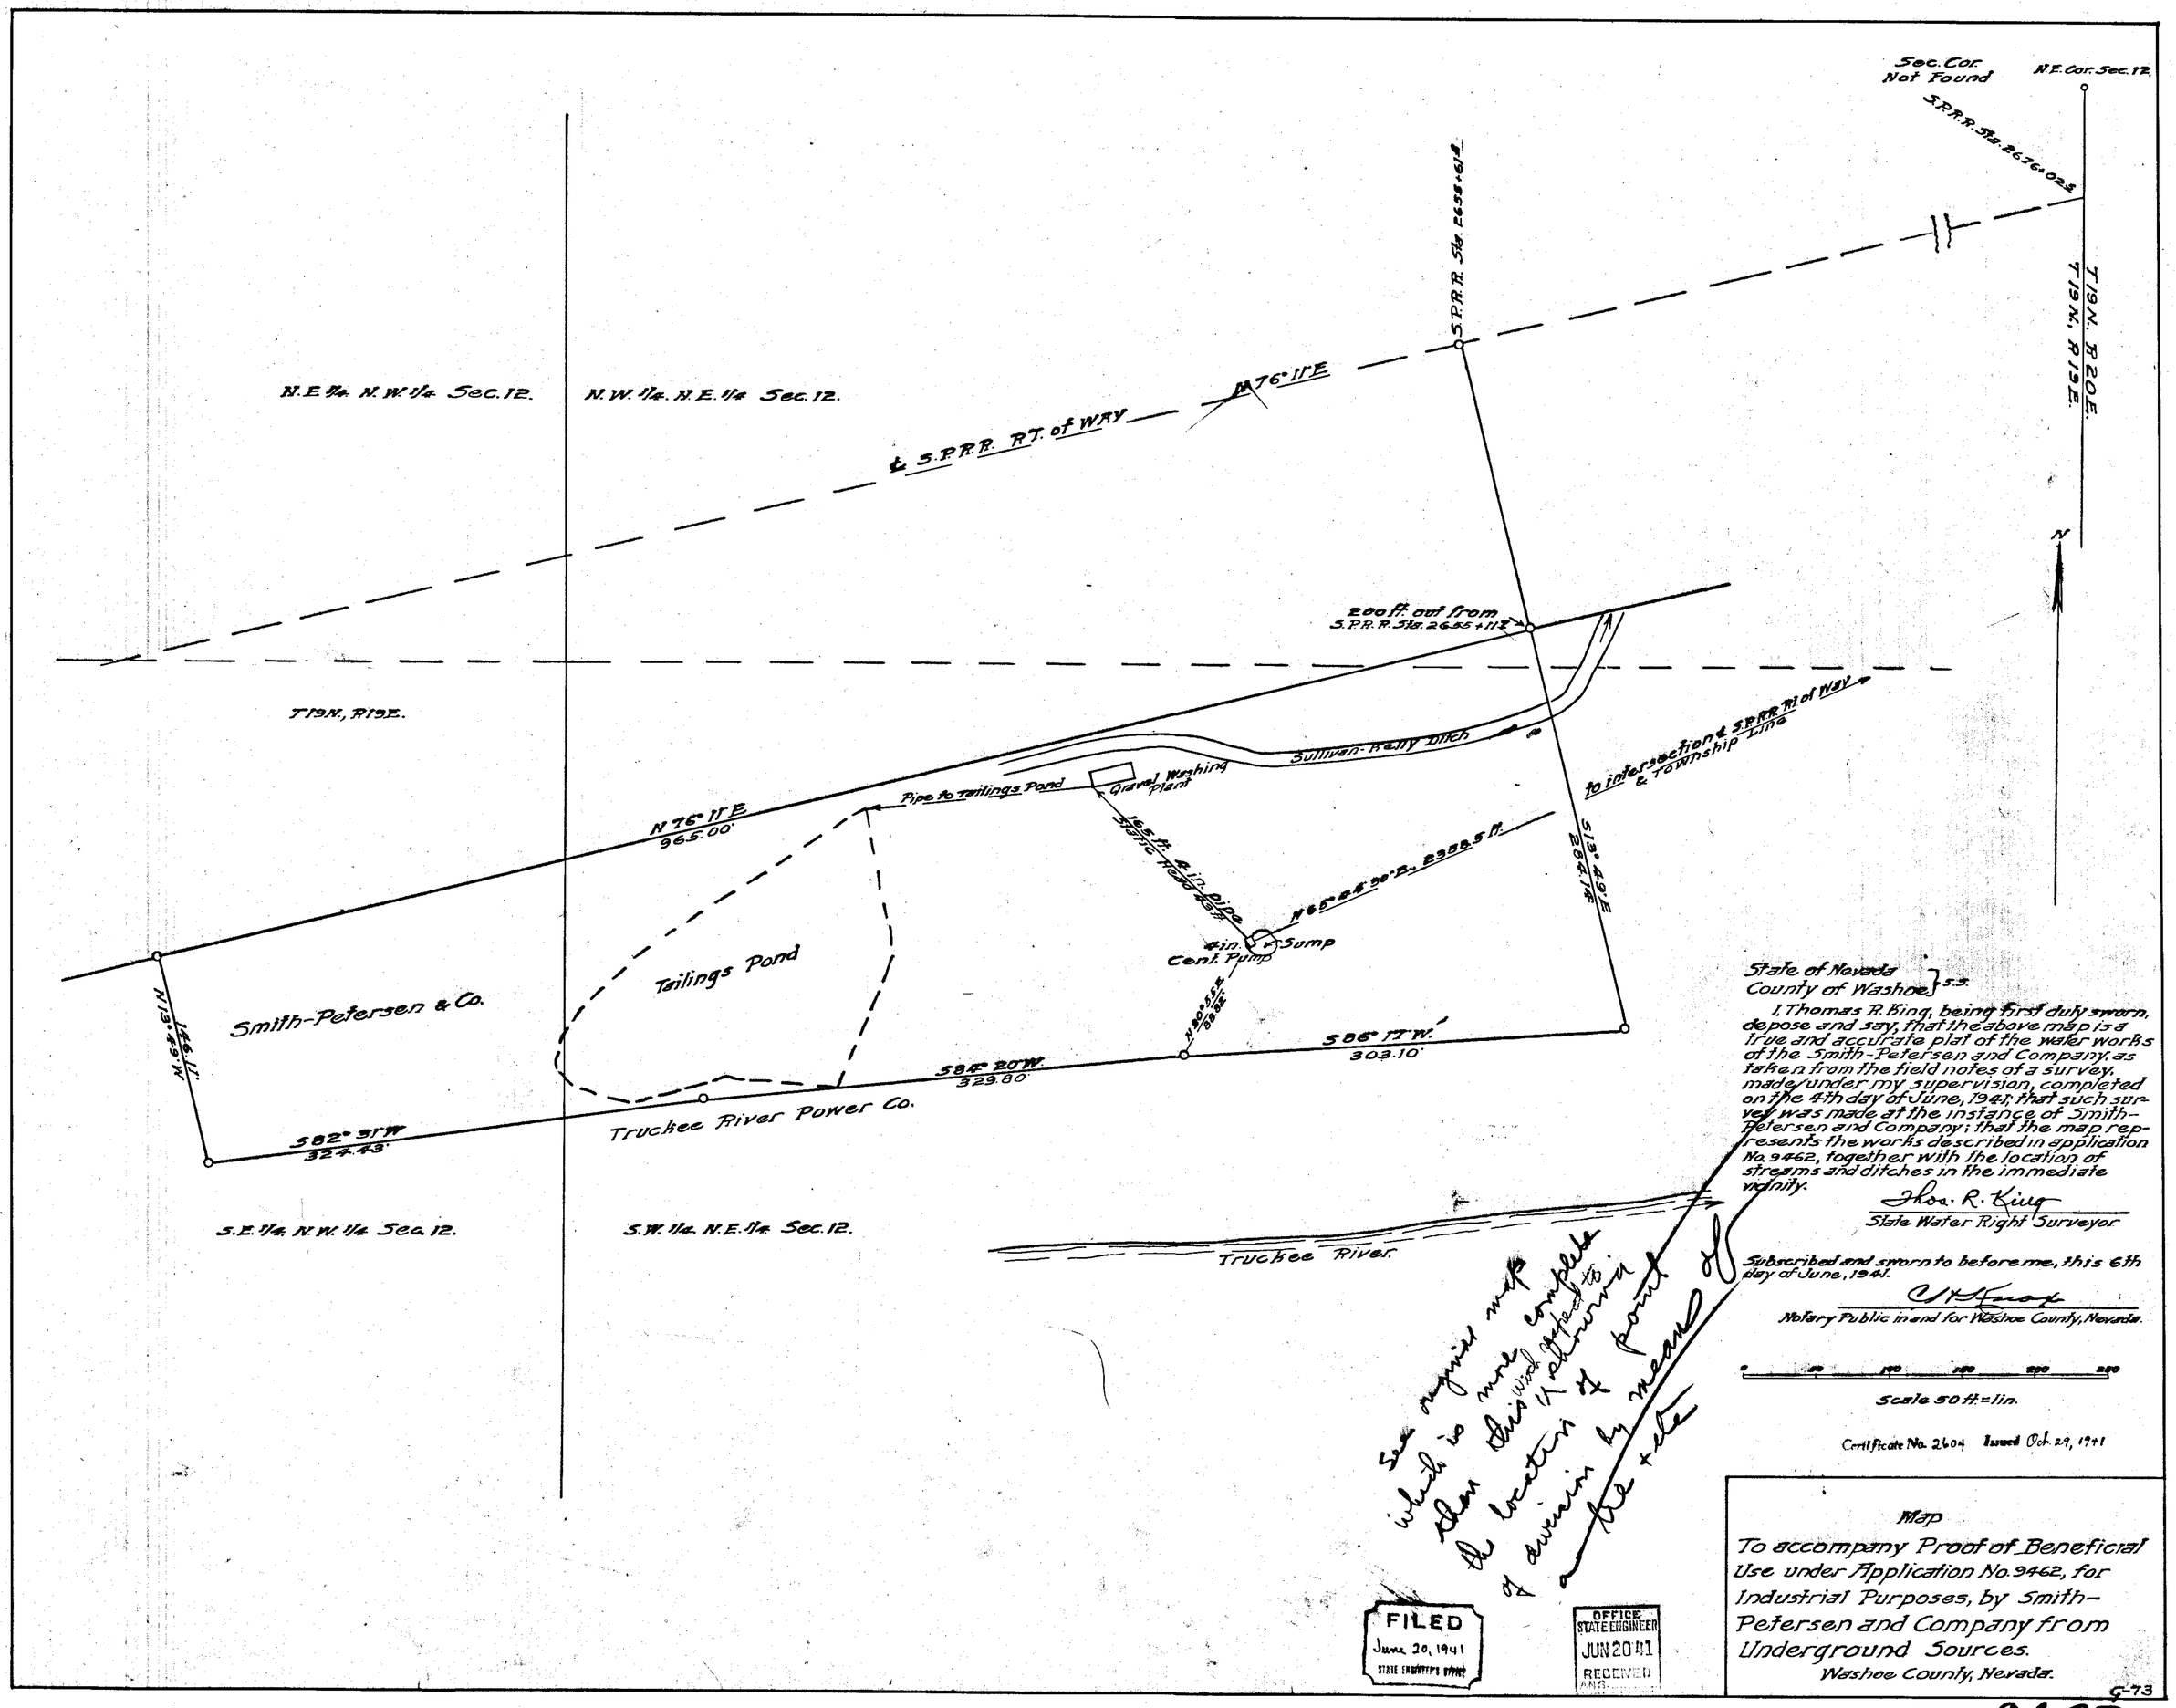

State of Nevada } S.S.
County of Washoe }

I, Thomas R. King, being first duly sworn, depose and say, that the above map is a true and accurate plat of the water works of the Smith-Petersen and Company, as taken from the field notes of a survey, made under my supervision, completed on the 4th day of June, 1941; that such survey was made at the instance of Smith-Petersen and Company; that the map represents the works described in application No. 9462, together with the location of streams and ditches in the immediate vicinity.

Thos. R. King
State Water Right Surveyor

Subscribed and sworn to before me, this 6th day of June, 1941.

C. H. Knox
Notary Public in and for Washoe County, Nevada.

0 50 100 150 200 250

Scale 50 ft. = 1 in.

Certificate No. 2604 Issued Oct. 29, 1941

See original map which is more complete than this which refers to the location of point of diversion by means of a tie + etc

FILED
June 20, 1941
STATE ENGINEER'S OFFICE

OFFICE STATE ENGINEER
JUN 20 '41
RECEIVED
ANS.

Map
To accompany Proof of Beneficial Use under Application No. 9462, for Industrial Purposes, by Smith-Petersen and Company from Underground Sources.
Washoe County, Nevada.

G-73

9462