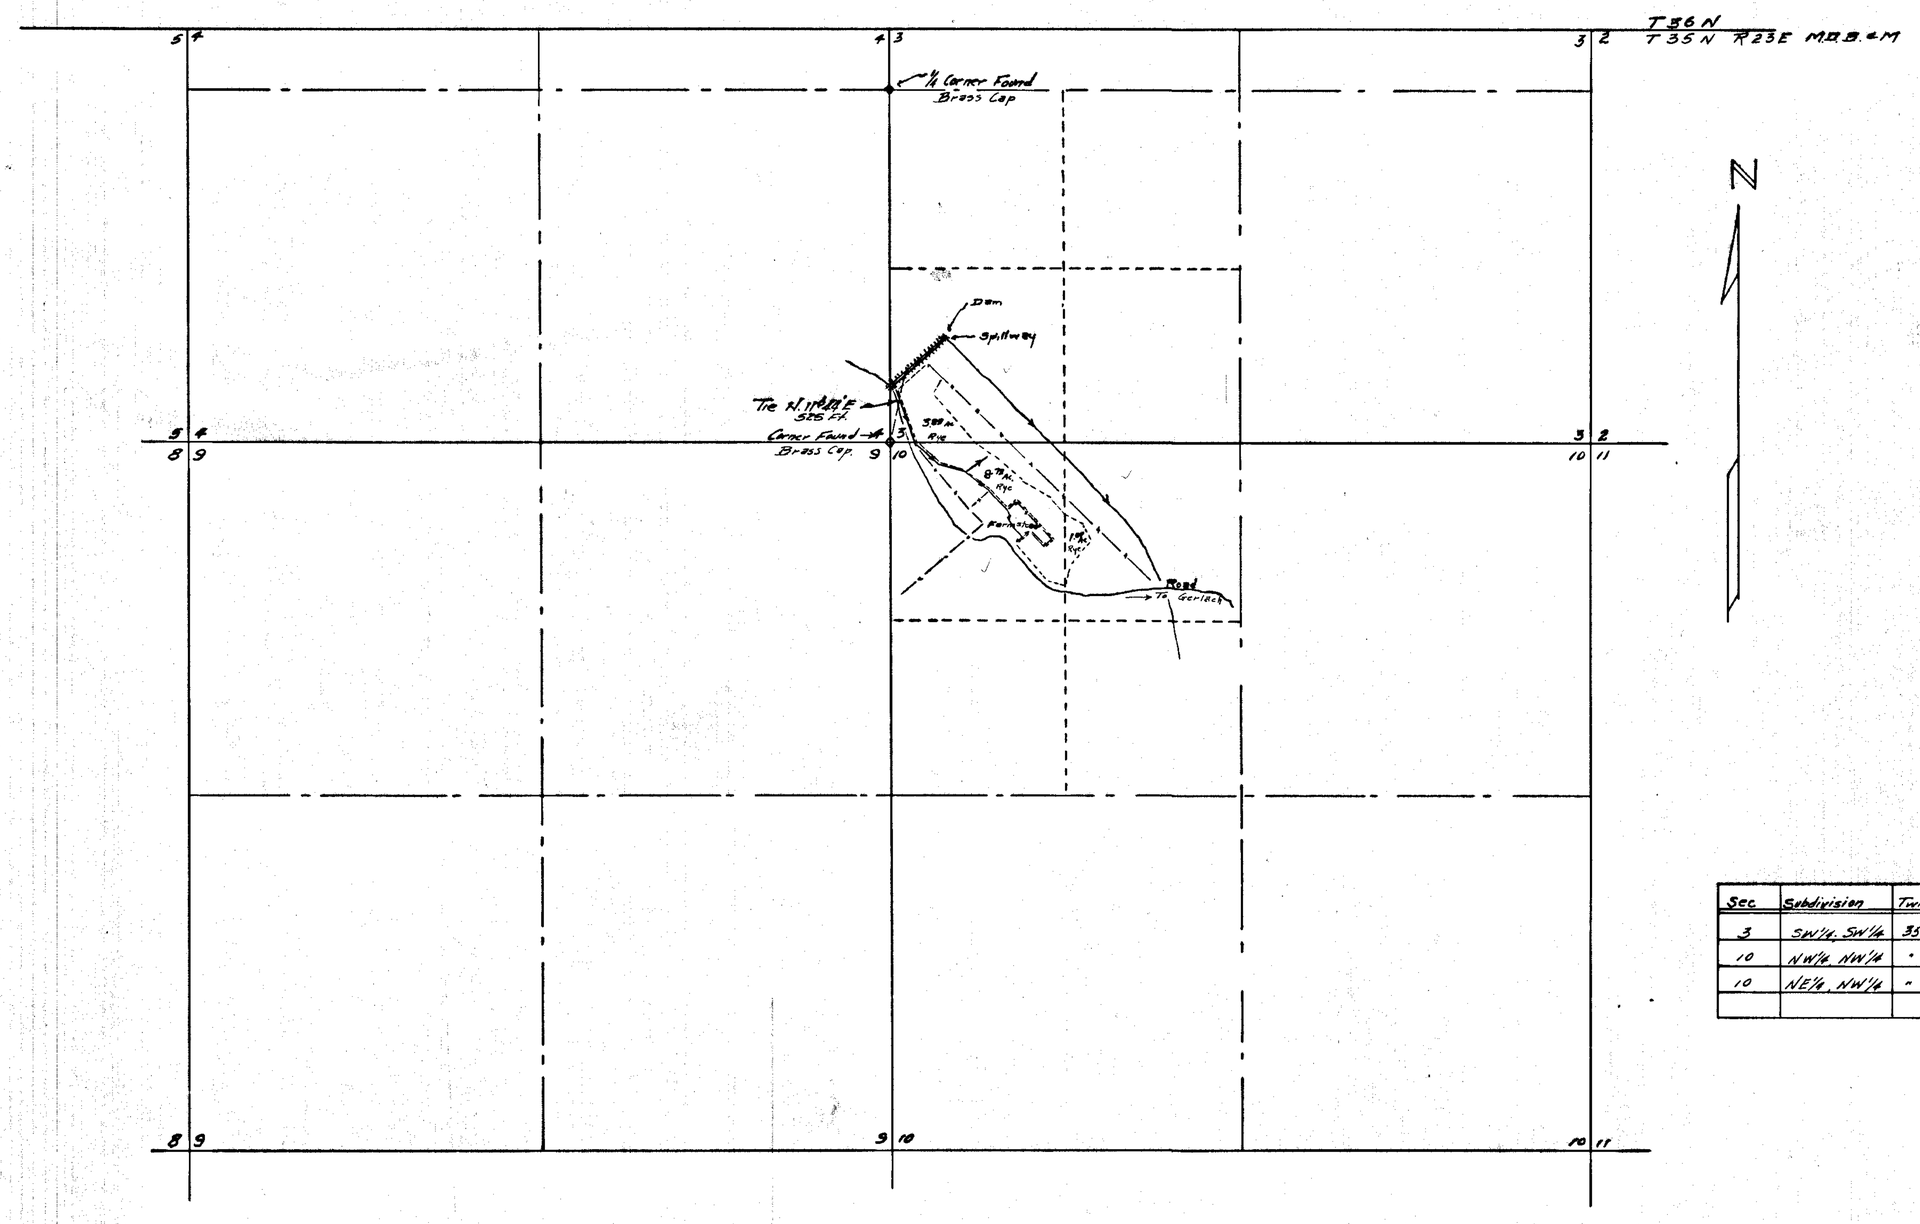

Sec	Subdivision	Twn	Rge	Acreage	Culture
3	SW1/4, SW1/4	35	23	3.82	Rye
10	NW1/4, NW1/4	"	"	8.72	"
10	NE1/4, NW1/4	"	"	1.00	"
				13.54	

State of Nevada }
County of Washoe } SS

I, Robert S. Leighton, being first duly sworn, depose and say that this map has been correctly drawn to the designated scale from field notes of a survey made under my supervision on May, 16, 1957; that it truly and correctly represents the location and extent of works used to divert water from Nigger Creek, in Washoe County, by O.D. Iveson for irrigation purposes under application 9463. That the point of diversion, location of diversion channels, location and extent of lands owned or controlled by the applicant upon which water applied for under application 9463 is used, together with area and kind of culture in each 40 acre subdivision are fully designated thereon.

Robert S. Leighton
State Water Right Surveyor

OFFICE
STATE ENGINEER
1958 APR 31 AM 10 24

Subscribed and Sworn before me this 18th day of April 1958

Notary Public in and for Washoe County, Nevada

My Commission expires MAR 5, 1959

CERTIFICATE No. 4786 ISSUED Aug. 14, 1958

SCALE 1in = 600 ft.

800 400 200 0 600 1200 1800 2400

MAP
TO ACCOMPANY
PROOF OF BENEFICIAL USE
UNDER APPLICATION 9463
BY O.D. IVESON
FROM WATERS OF
NIGGER CREEK

9463