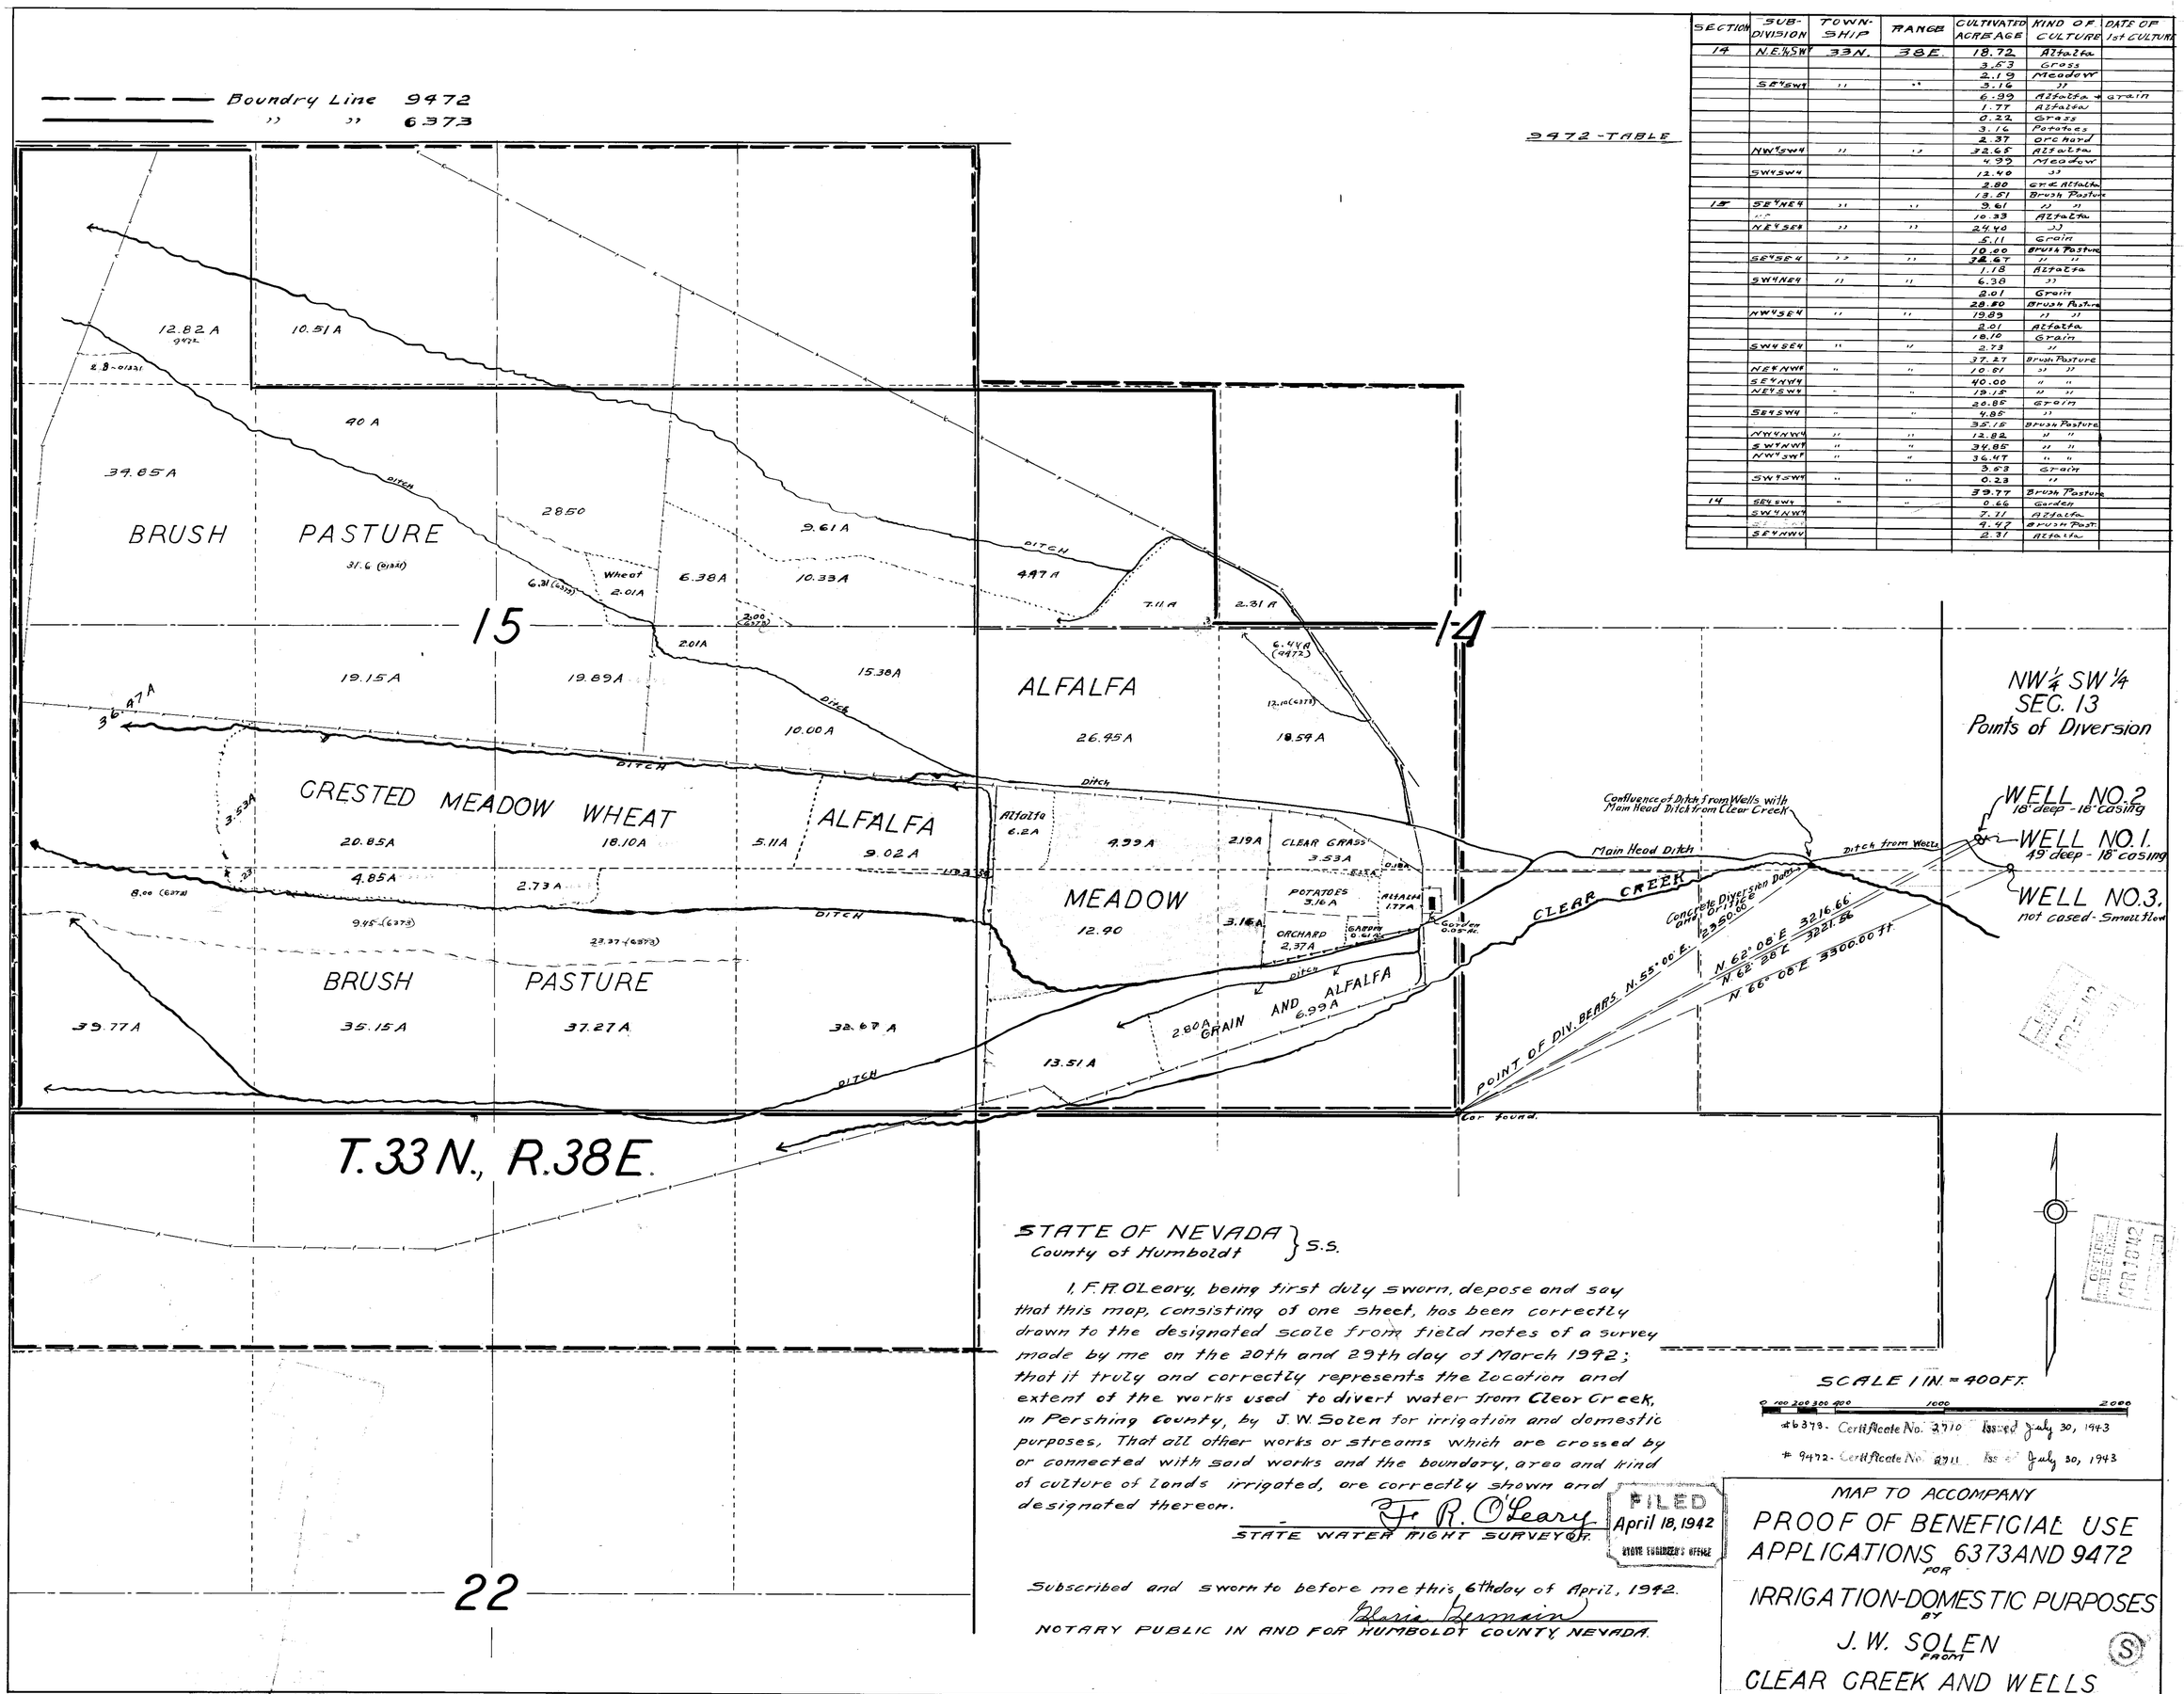

9472 - TABLE

SECTION	SUB-DIVISION	TOWN-SHIP	RANGE	CULTIVATED ACREAGE	KIND OF CULTURE	DATE OF 1st CULTURE
14	N.E.¼SW¼	33N.	38E.	18.72	Alfalfa	
				3.63	Grass	
				2.19	Meadow	
	SE¼SW¼	"	"	3.16	"	
				6.99	Alfalfa + Grain	
				1.77	Alfalfa	
				0.22	Grass	
				3.16	Potatoes	
				2.37	Orchard	
	NW¼SW¼	"	"	32.65	Alfalfa	
				4.99	Meadow	
	SW¼SW¼			12.40	"	
				2.80	Grn & Alfalfa	
				13.51	Brush Pasture	
15	SE¼NE¼	"	"	9.61	" "	
	"			10.33	Alfalfa	
	NE¼SE¼	"	"	24.40	"	
				5.11	Grain	
				10.00	Brush Pasture	
	SE¼SE¼	"	"	32.67	" "	
				1.18	Alfalfa	
	SW¼NE¼	"	"	6.38	"	
				2.01	Grain	
				28.50	Brush Pasture	
	NW¼SE¼	"	"	19.89	" "	
				2.01	Alfalfa	
				18.10	Grain	
	SW¼SE¼	"	"	2.73	"	
				37.27	Brush Pasture	
	NE¼NW¼	"	"	10.51	" "	
	SE¼NW¼			40.00	" "	
	NE¼SW¼	"	"	19.15	" "	
				20.85	Grain	
	SE¼SW¼	"	"	4.85	"	
				35.15	Brush Pasture	
	NW¼NW¼	"	"	12.82	" "	
	SW¼NW¼	"	"	34.85	" "	
	NW¼SW¼	"	"	36.47	" "	
				3.63	Grain	
	SW¼SW¼	"	"	0.23	"	
				39.77	Brush Pasture	
14	SE¼SW¼	"	"	0.66	Garden	
	SW¼NW¼			7.11	Alfalfa	
				4.47	Brush Past.	
	SE¼NW¼			2.31	Alfalfa	

STATE OF NEVADA
County of Humboldt } S.S.

I, F. R. O'Leary, being first duly sworn, depose and say that this map, consisting of one sheet, has been correctly drawn to the designated scale from field notes of a survey made by me on the 20th and 29th day of March 1942; that it truly and correctly represents the location and extent of the works used to divert water from Clear Creek, in Pershing County, by J. W. Solen for irrigation and domestic purposes, That all other works or streams which are crossed by or connected with said works and the boundary, area and kind of culture of lands irrigated, are correctly shown and designated thereon.

F. R. O'Leary
STATE WATER RIGHT SURVEYOR.

Subscribed and sworn to before me this 6th day of April, 1942.

Gloria Germain
NOTARY PUBLIC IN AND FOR HUMBOLDT COUNTY, NEVADA.

76709 76708 76707 Place in → 6373 9472