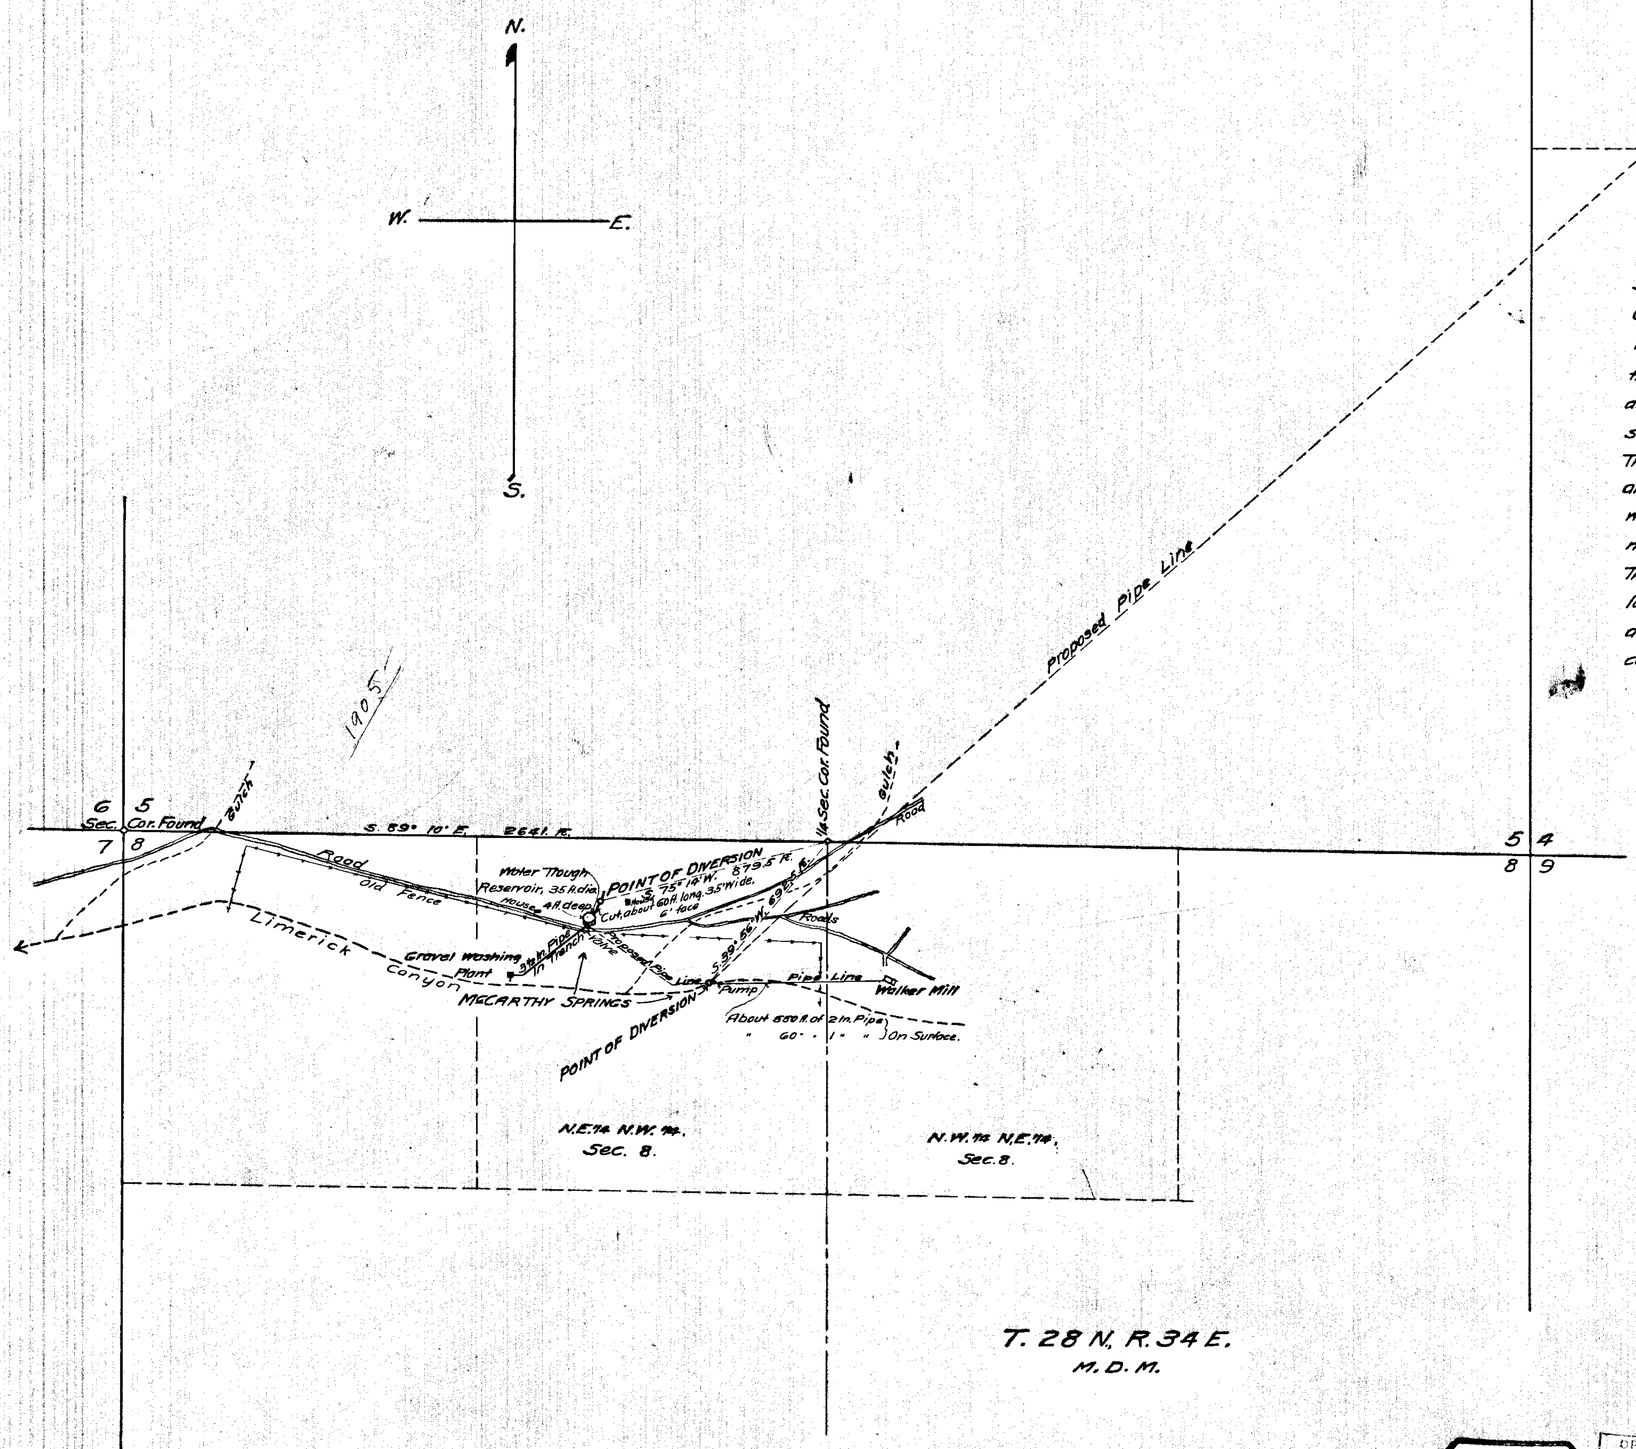

State of Nevada } s.s.
County of Pershing }

I, John A. Runner, being first duly sworn, depose and say that this map, consisting of one sheet, has been correctly drawn to the designated scale from the field notes of a survey made by me on the 20 day of July, 1931.
That it truly and correctly represents the location and extent of the works as used and proposed to divert water from McCarthy Springs in Pershing County, for mining and milling purposes, by E.P. Walker.
That the points of diversion and the places of use, and the location and extent of all other works or streams which are crossed by or connected with the said works, are correctly shown and designated hereon.

John A. Runner
State Water Right Surveyor.

Subscribed and sworn to before me this 24 day of July, 1931.

V. A. Irving
Notary Public in and for Pershing County, Nevada.

OK.

Certificate No. 2952 Issued July 23, 1946

SCALE 300 ft. TO INCH

0 100 200 300 600 900 1200 1800 Feet
50

FILED
July 26, 1931
STATE ENGINEER'S OFFICE

OFFICE STATE ENGINEER

MAP TO ACCOMPANY
APPLICATION
TO
APPROPRIATE WATER
FOR
MINING AND MILLING
BY
E.P. WALKER
FROM
McCARTHY SPRINGS, IN
LIMERICK CANYON

9495