APPLICANT	SERIAL Nº	SECTION	SUB-DIVISION	TOWNSHIP	RANGE	CULTIVATED ACREAGE	DESCRIPTION OF CULTURE	DATE OF FIRST CULTURE
JULIA RUSSELL	9525	28	NW1/4 SW1/4	20 S	R.61 E.	42.17	ALFALFA	
"	"	29	NE1/4 SE1/4	"	"	39.66	"	

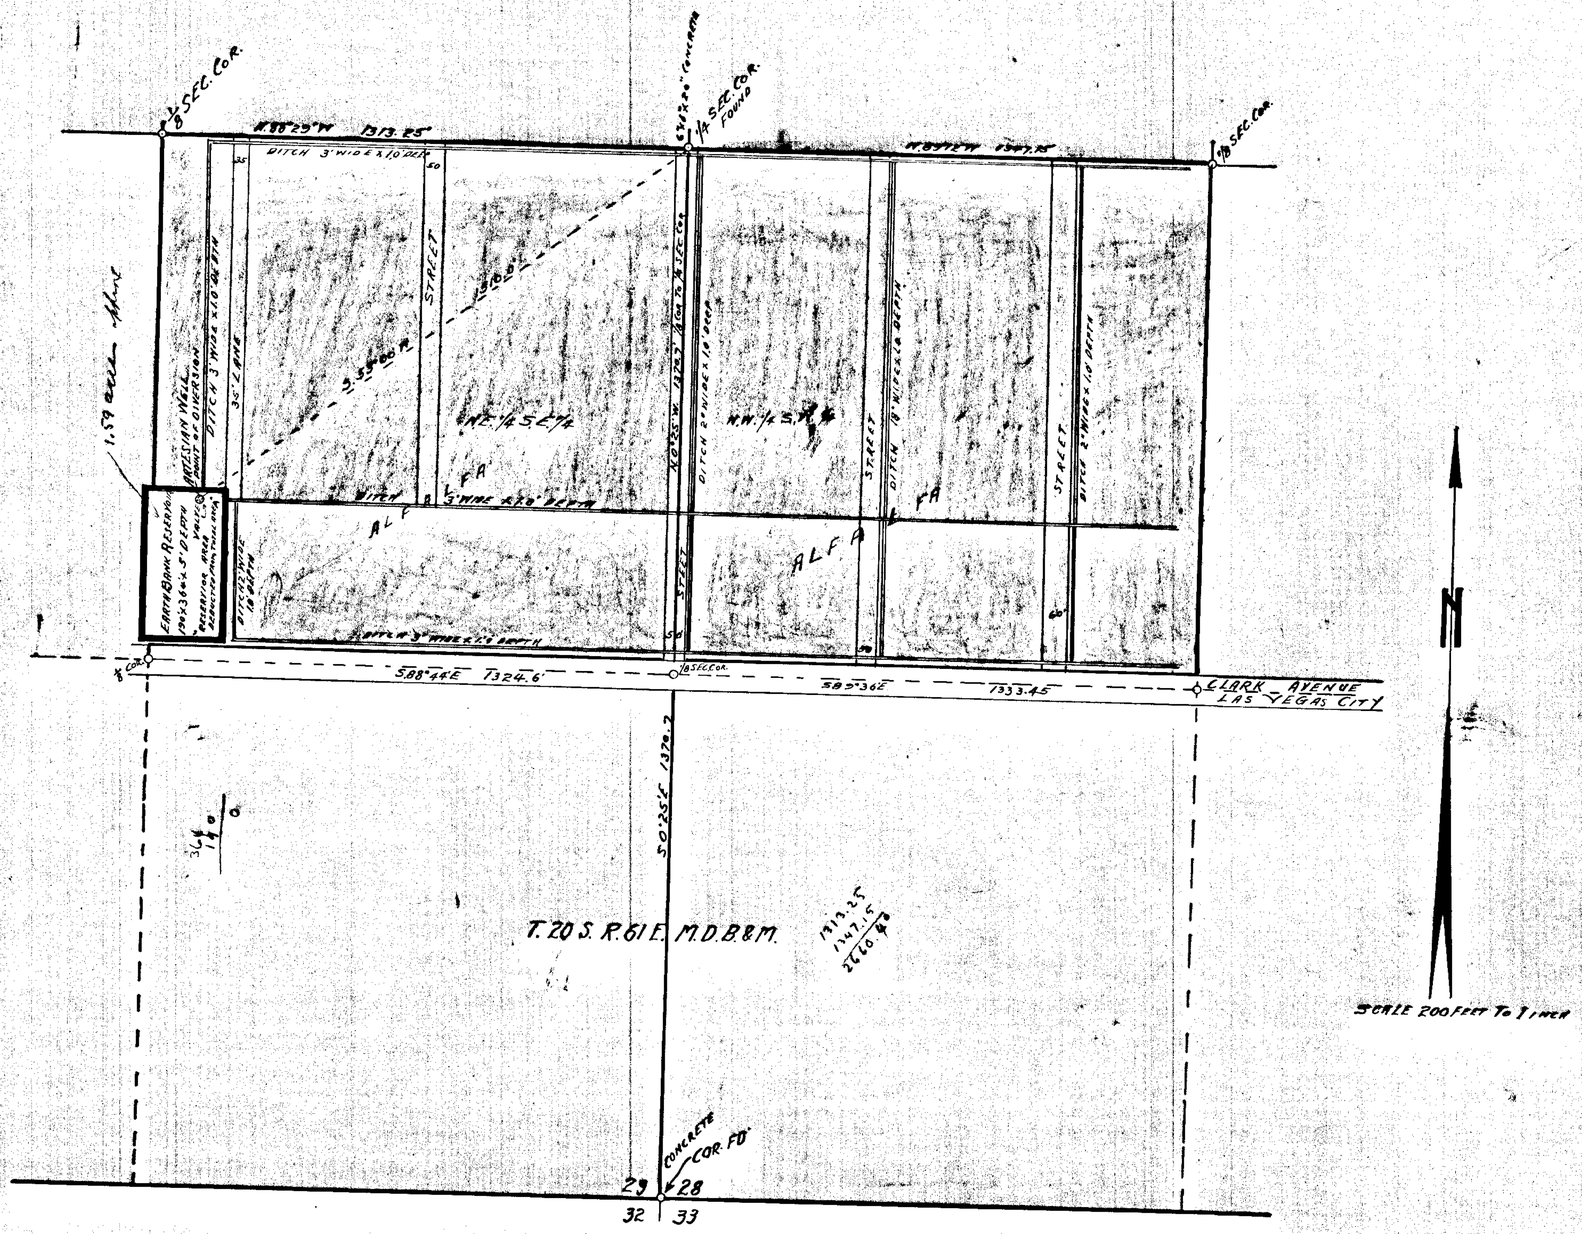

SCALE 200 FEET TO 1 INCH

STATE OF NEVADA } S.S.
COUNTY OF CLARK }

I, J.T. McWilliams, being first duly sworn, depose and say that this map, consisting of one sheet, has been correctly drawn to the designated scale from field notes of a survey made by me on the 12TH day of DECEMBER 1939; that it truly and correctly represents the Location AND Extent of the works used to divert water from an artesian well in the artesian basin in Las Vegas Valley in the County of Clark, Nevada, by Julia Russell, for irrigation and domestic purposes. That the point of diversion, the location and size of the diversion ditches, reservoir, and boundary lines of 40 acre subdivisions, and the areas irrigated are fully and correctly designated thereon

J.T. McWilliams
STATE WATER RIGHT SURVEYOR

Subscribed and sworn to before me this 13TH day of DECEMBER 1939.

Camellia A. Butts
Notary Public in and for
Clark County, Nevada.

My Commission expires October 16TH 1941

Certificate No. 2585 Issued Mar. 25, 1941

FILED
December 18, 1939
STATE ENGINEER'S OFFICE

OFFICE
STATE ENGINEER
DEC 18 39
RECEIVED

MAP OF
WATER APPLICATION Nº 9525

JULIA RUSSELL
N.W. 1/4 S.W. 1/4 SEC. 28 AND N.E. 1/4 S.E. 1/4 SEC. 29
T. 20 S. R. 61 E. M.D.B.&M.
LAS VEGAS VALLEY ARTESIAN BASIN,
CLARK COUNTY, NEVADA.

9525