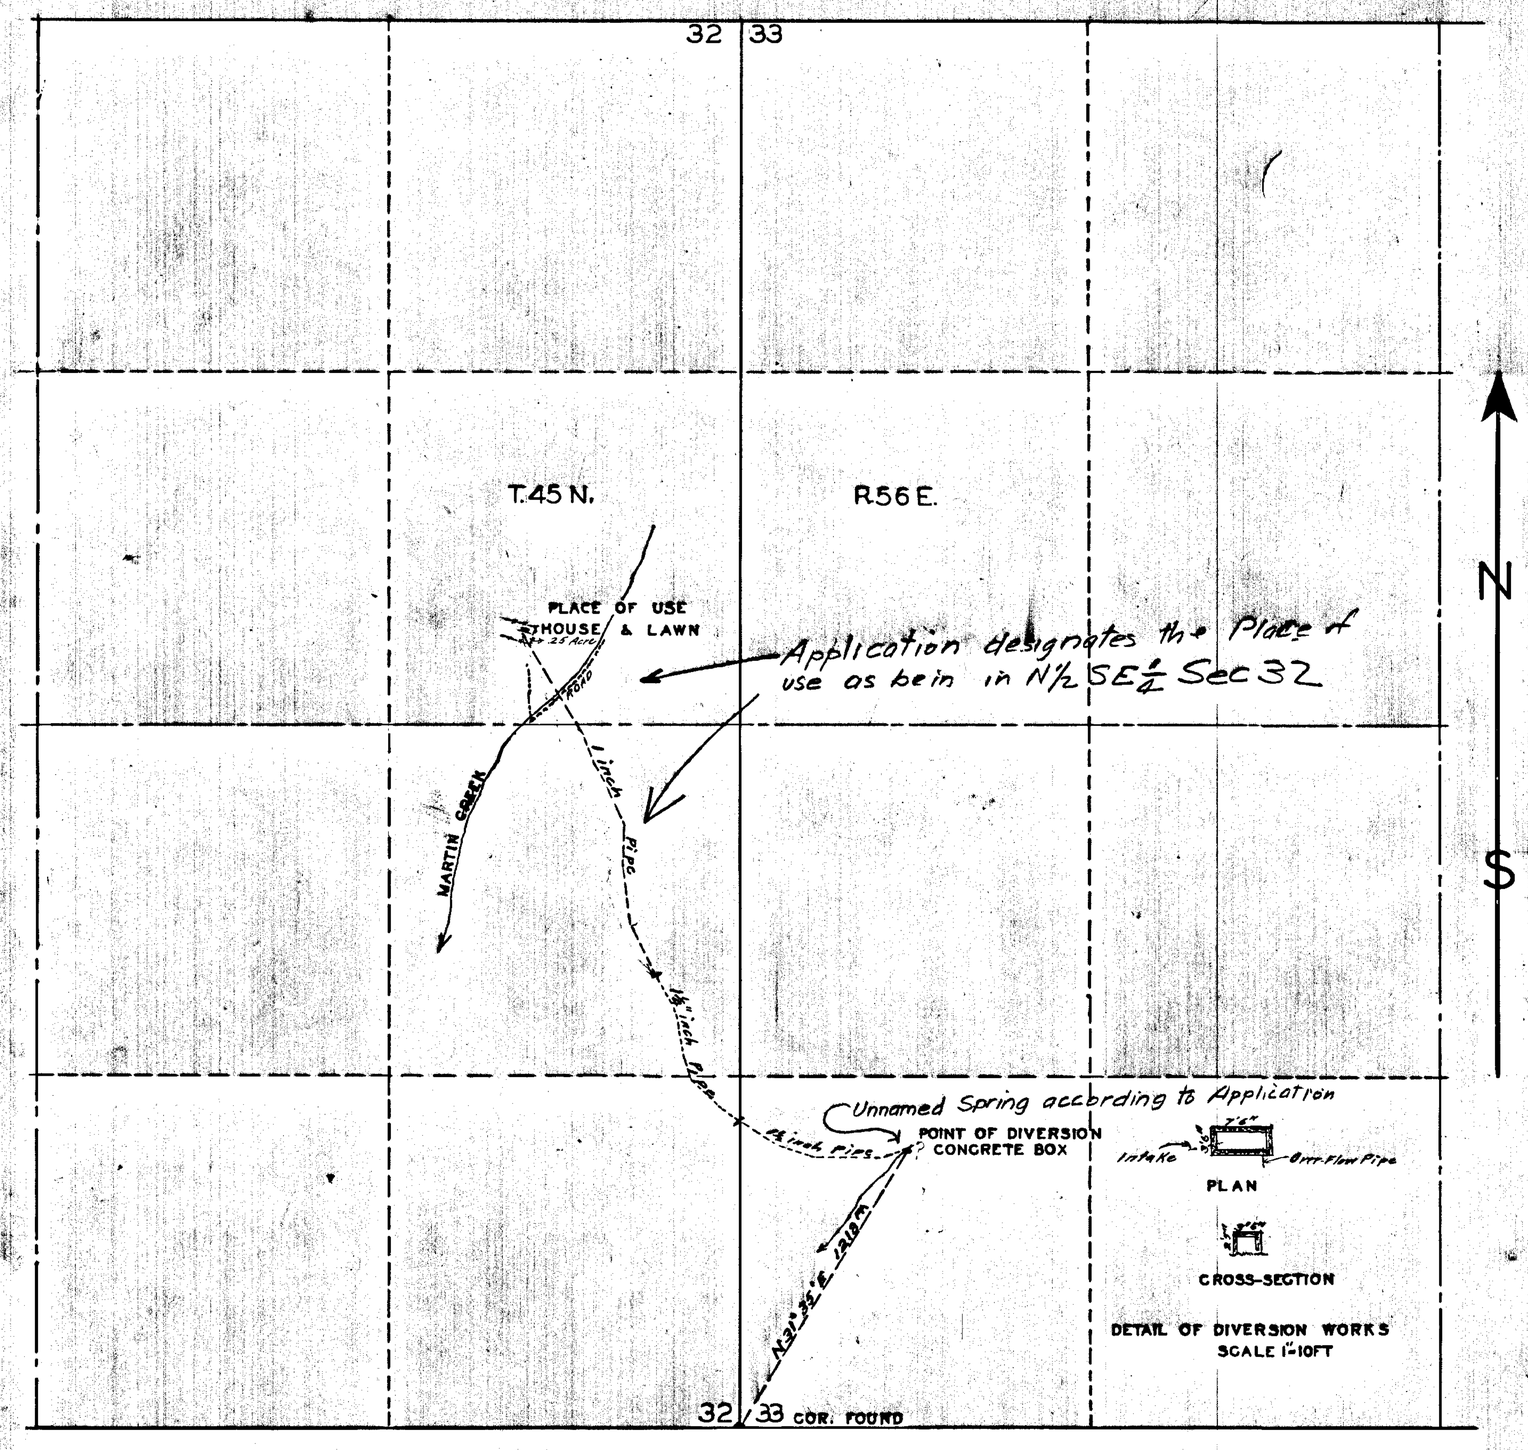

DETAIL OF DIVERSION WORKS
SCALE 1"=10FT

STATE OF NEVADA }
COUNTY OF ELKO } SS.

I, W. H. Settelmeyer, being first duly sworn, depose and say that this map, has been correctly drawn to the designated scale from field notes of a survey made by me on the 22nd day of June, 1932; that it truly and correctly represents, the location and extent of the works used to divert waters from a SPRING in ELKO County, by the U.S. Forest Service for Irrigation and domestic purposes under Application No. 9551. That the point of diversion, size of the diverting conduit, the location and extent of lands upon which water applied for under application No. 9551 is used, together with the area and kind of culture in a 40 acre subdivision, and location and names of all works or streams which are crossed by or connected with said works are fully and correctly designated thereon.

W. H. Settelmeyer
STATE WATER RIGHT SURVEYOR.

Subscribed and sworn to before me this 10th day of July 1936
D. D. Castle
Notary Public in and for Elko County, Nevada.

9551

SCALE 1" = 300 FT

Certificate No. 7264 Issued 9/16/36

MAP

TO ACCOMPANY PROOF OF BENEFICIAL USE
UNDER APPLICATION NUMBER 9551
FOR IRRIGATION AND DOMESTIC PURPOSES
BY U.S. FOREST SERVICE FROM UNNAMED SPRING

FILED
July 20, 1936
STATE ENGINEER'S OFFICE

OFFICE STATE ENGINEER
JUL 23 36

9551