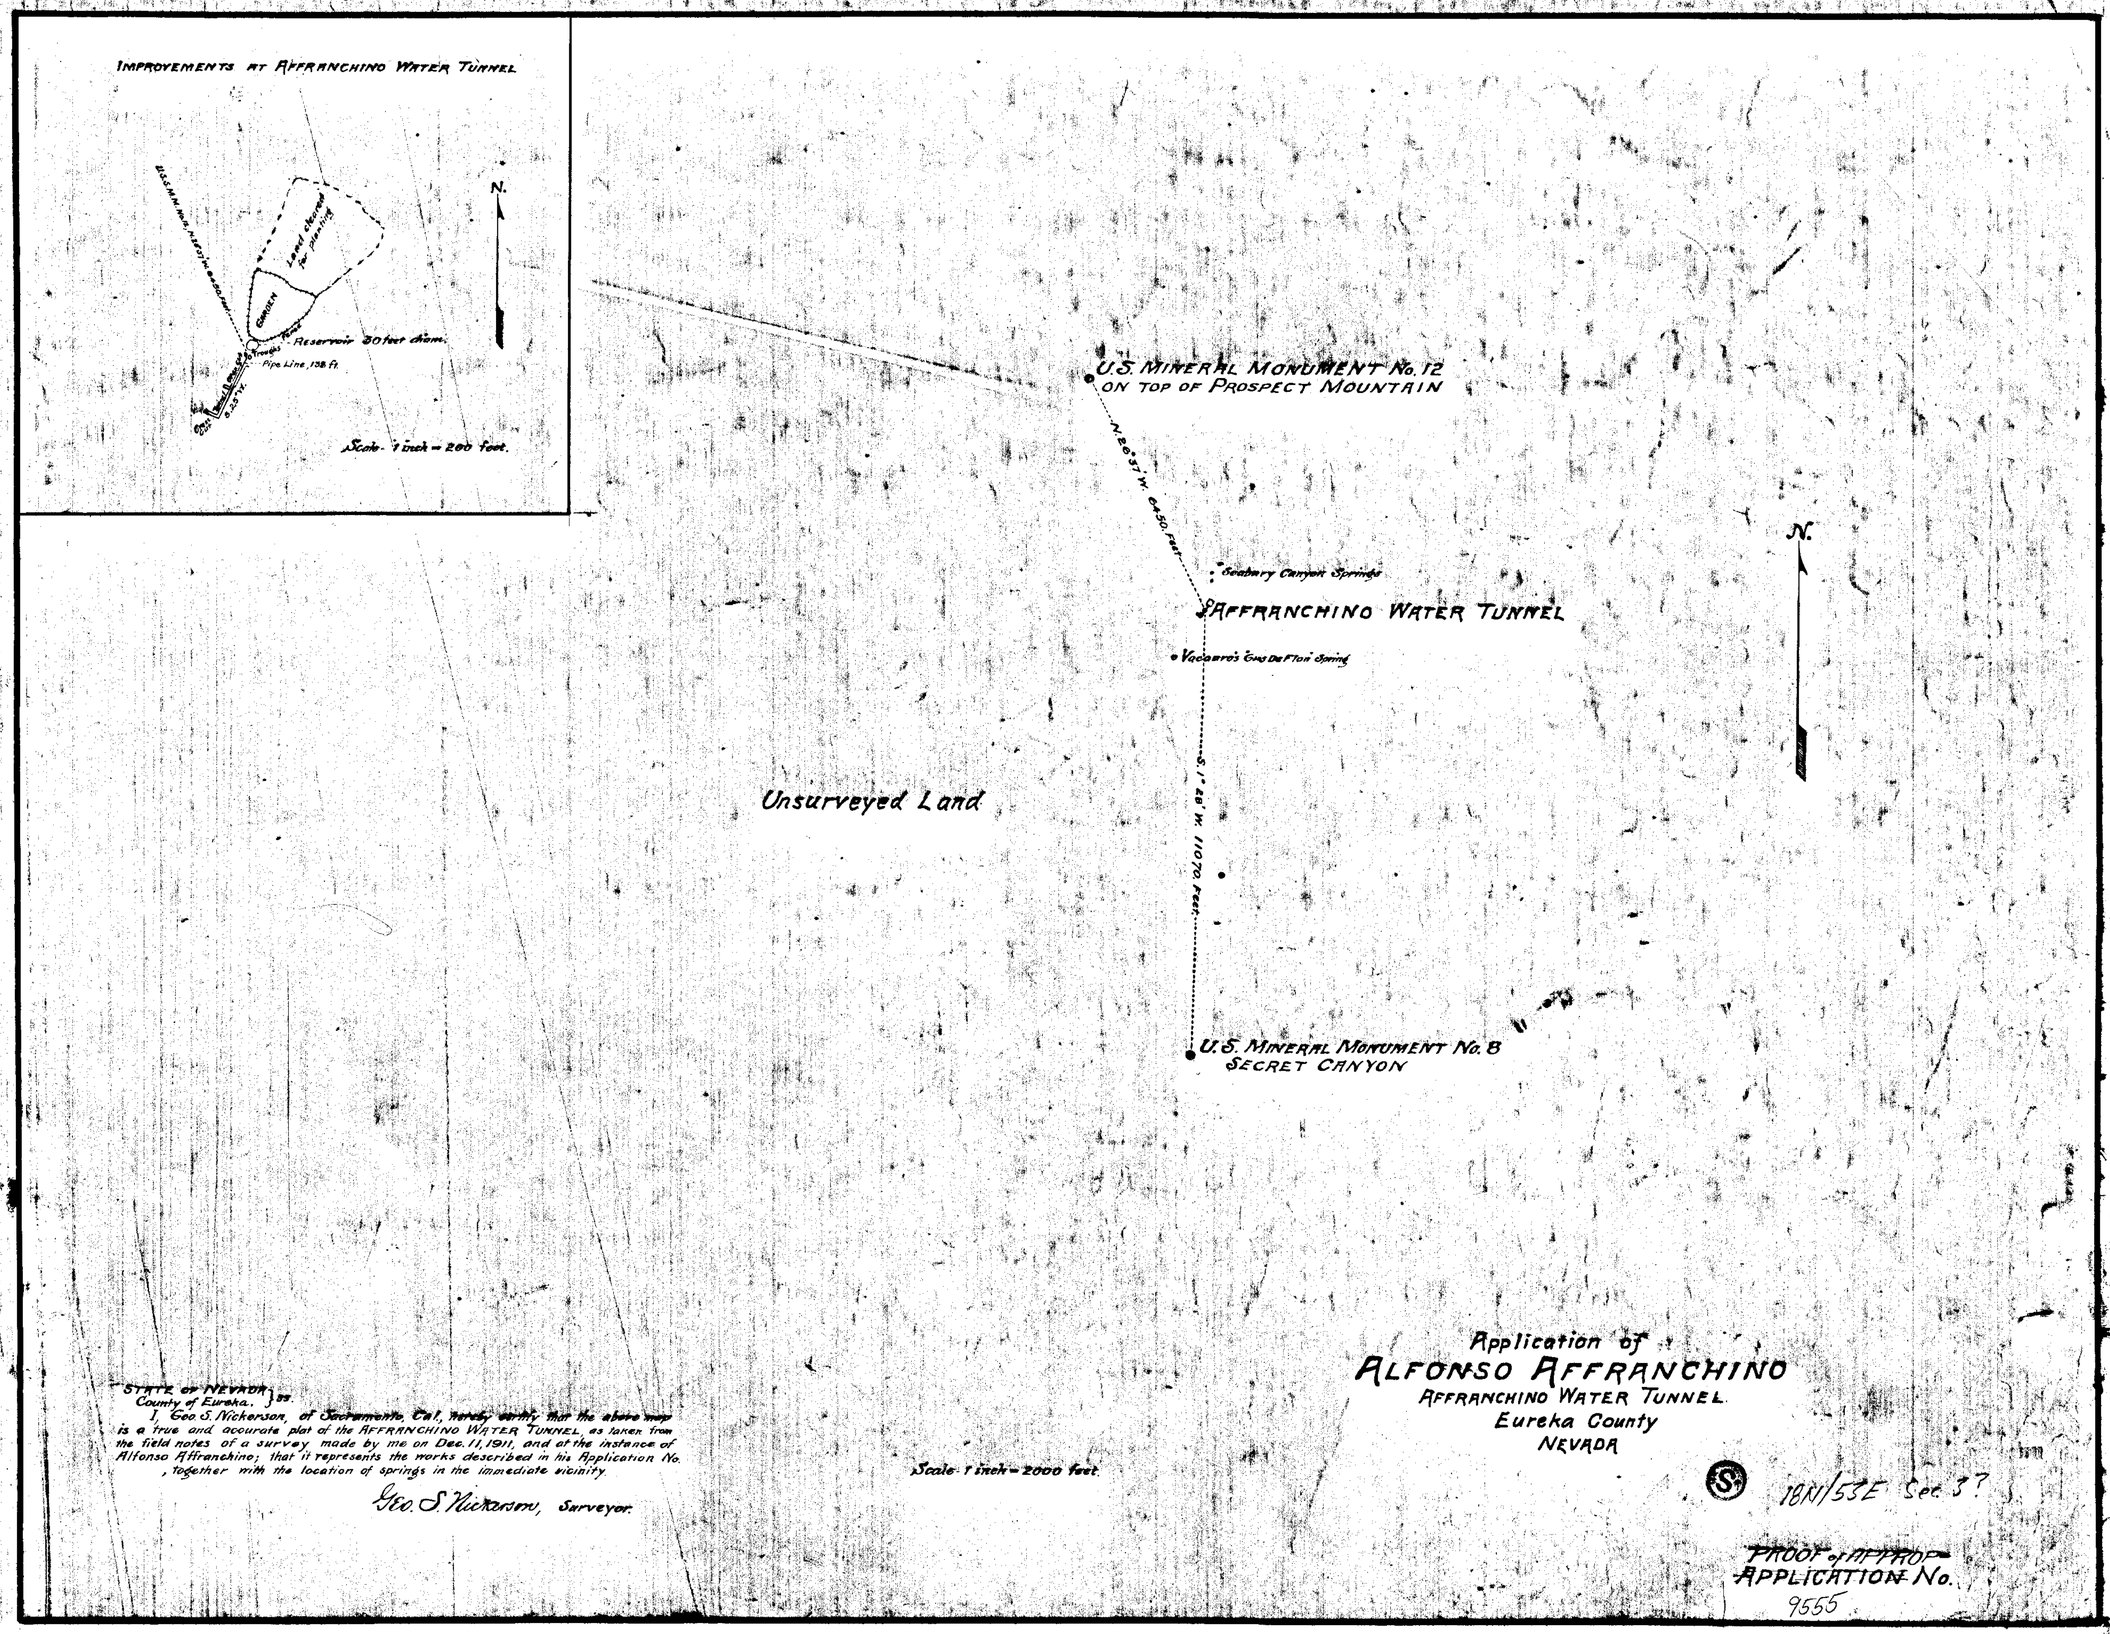
IMPROVEMENTS AT AFFRANCHINO WATER TUNNEL
N.
Land cleared for planting
GARDEN
Reservoir 30 feet diam.
Pipe Line, 138 ft.
Scale 1 inch = 200 feet.
U.S. MINERAL MONUMENT No. 12
ON TOP OF PROSPECT MOUNTAIN
N. 26° 37' W. 6450 Feet
Seabury Canyon Springs
AFFRANCHINO WATER TUNNEL
Vacaro's Gus De Flon Spring
N.
Unsurveyed Land
S. 1° 28' W. 11070 Feet
U.S. MINERAL MONUMENT No. 8
SECRET CANYON
Scale 1 inch = 2000 feet.
STATE OF NEVADA
County of Eureka. } ss.
I, Geo. S. Nickerson, of Sacramento, Cal., hereby certify that the above map is a true and accurate plat of the AFFRANCHINO WATER TUNNEL, as taken from the field notes of a survey made by me on Dec. 11, 1911, and at the instance of Alfonso Affranchino; that it represents the works described in his Application No. , together with the location of springs in the immediate vicinity.
Geo. S. Nickerson, Surveyor.
Application of
ALFONSO AFFRANCHINO
AFFRANCHINO WATER TUNNEL
Eureka County
NEVADA
18N/53E Sec. 3?
PROOF of APPROP.
APPLICATION No.
9555

9555