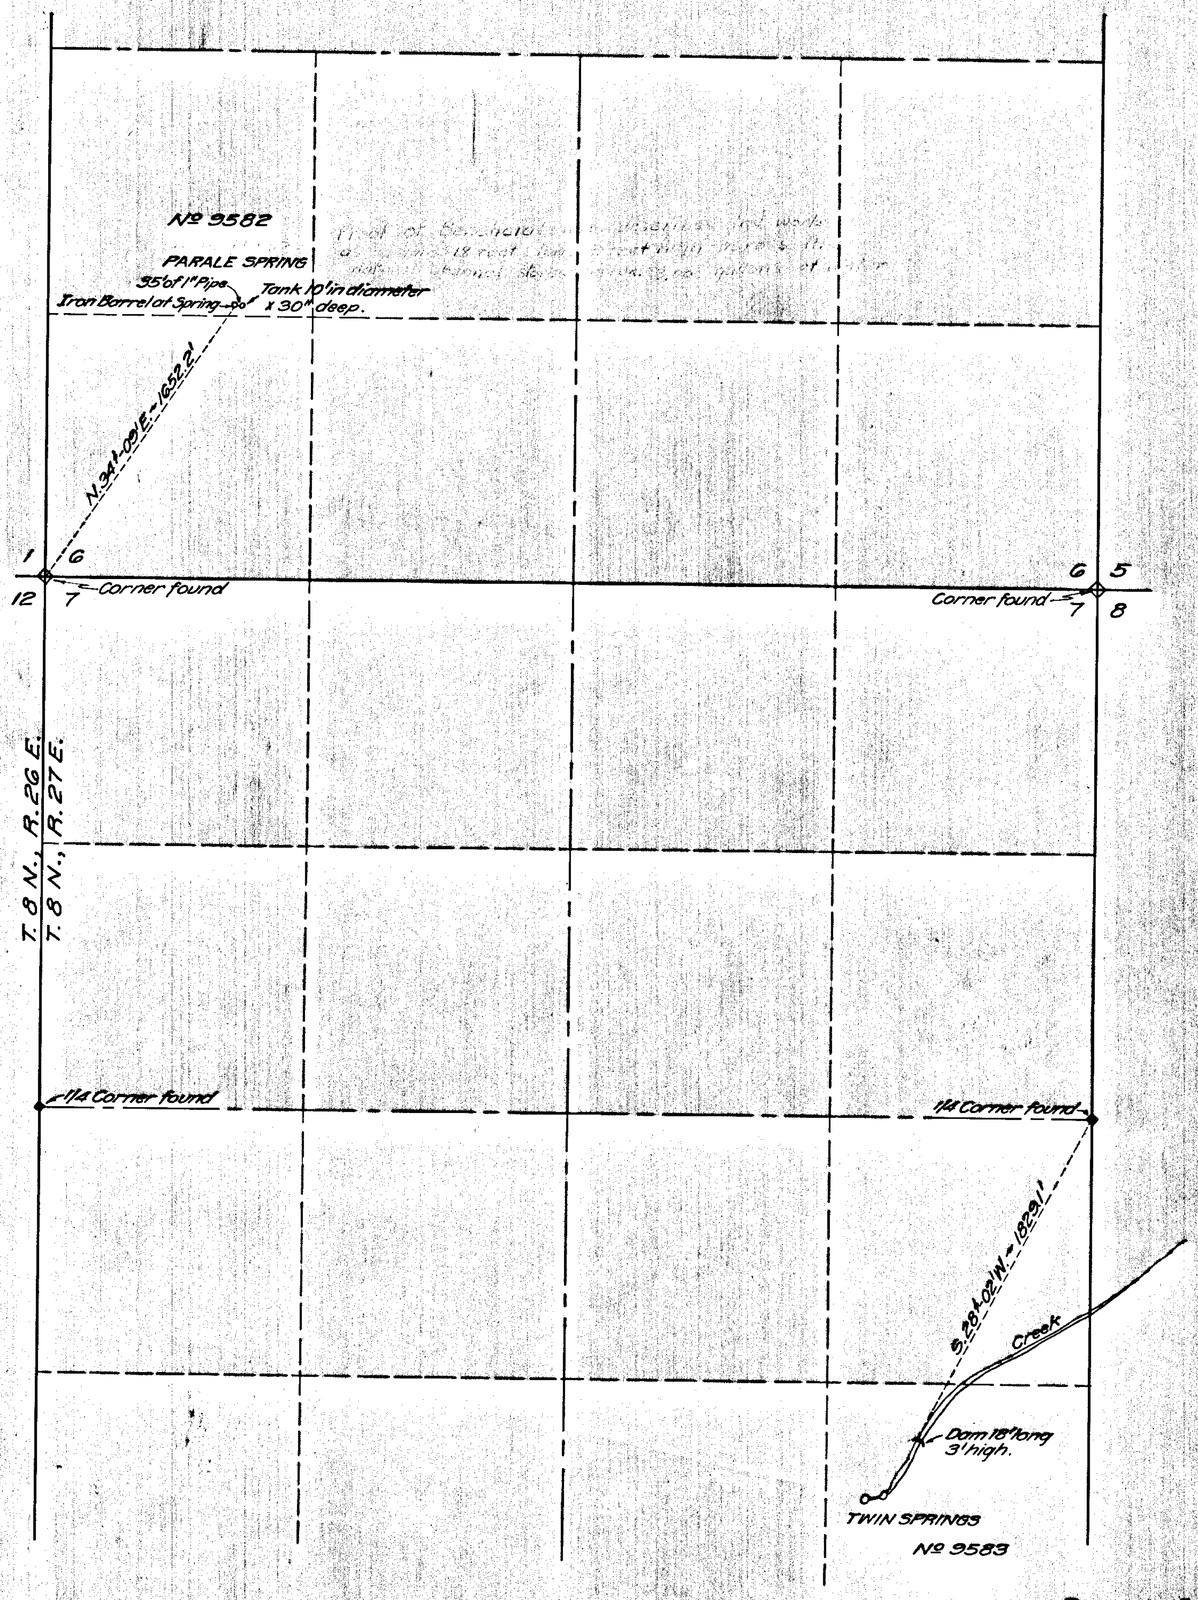

SCALE:- 1" = 400'

STATE OF NEVADA }
County of Ormsby } S.S.

I, E. H. Sweetland, depose and say that this map has been correctly drawn to the designated scale from field notes made by me on April 8, 1934; that it truly and correctly represents the location and extent of the proposed works used to divert and retain water from Parale and Twin Springs in, Mineral County, by Wichman Brothers, for Stockwatering purposes.

That the proposed points of diversion, the approximate location and size of the diverting channel, reservoir, tank and pipe, are truly and correctly designated thereon.

E. H. Sweetland
State Water Right Surveyor

Subscribed and sworn to before me this 22nd day of April 1934.

Dale B. Pratt
Notary Public in and for Ormsby County, Nevada.

FILED
June 11, 1934
STATE ENGINEER'S OFFICE

OFFICE STATE ENGINEER
JUN 11 1934
RECEIVED AND

MAP
TO ACCOMPANY PROOF OF
BENEFICIAL USE
UNDER APPLICATIONS 9582 & 9583
FOR STOCKWATERING
BY WICHMAN BROTHERS
FROM PARALE & TWIN SPRINGS

Place in 9582 - 9583