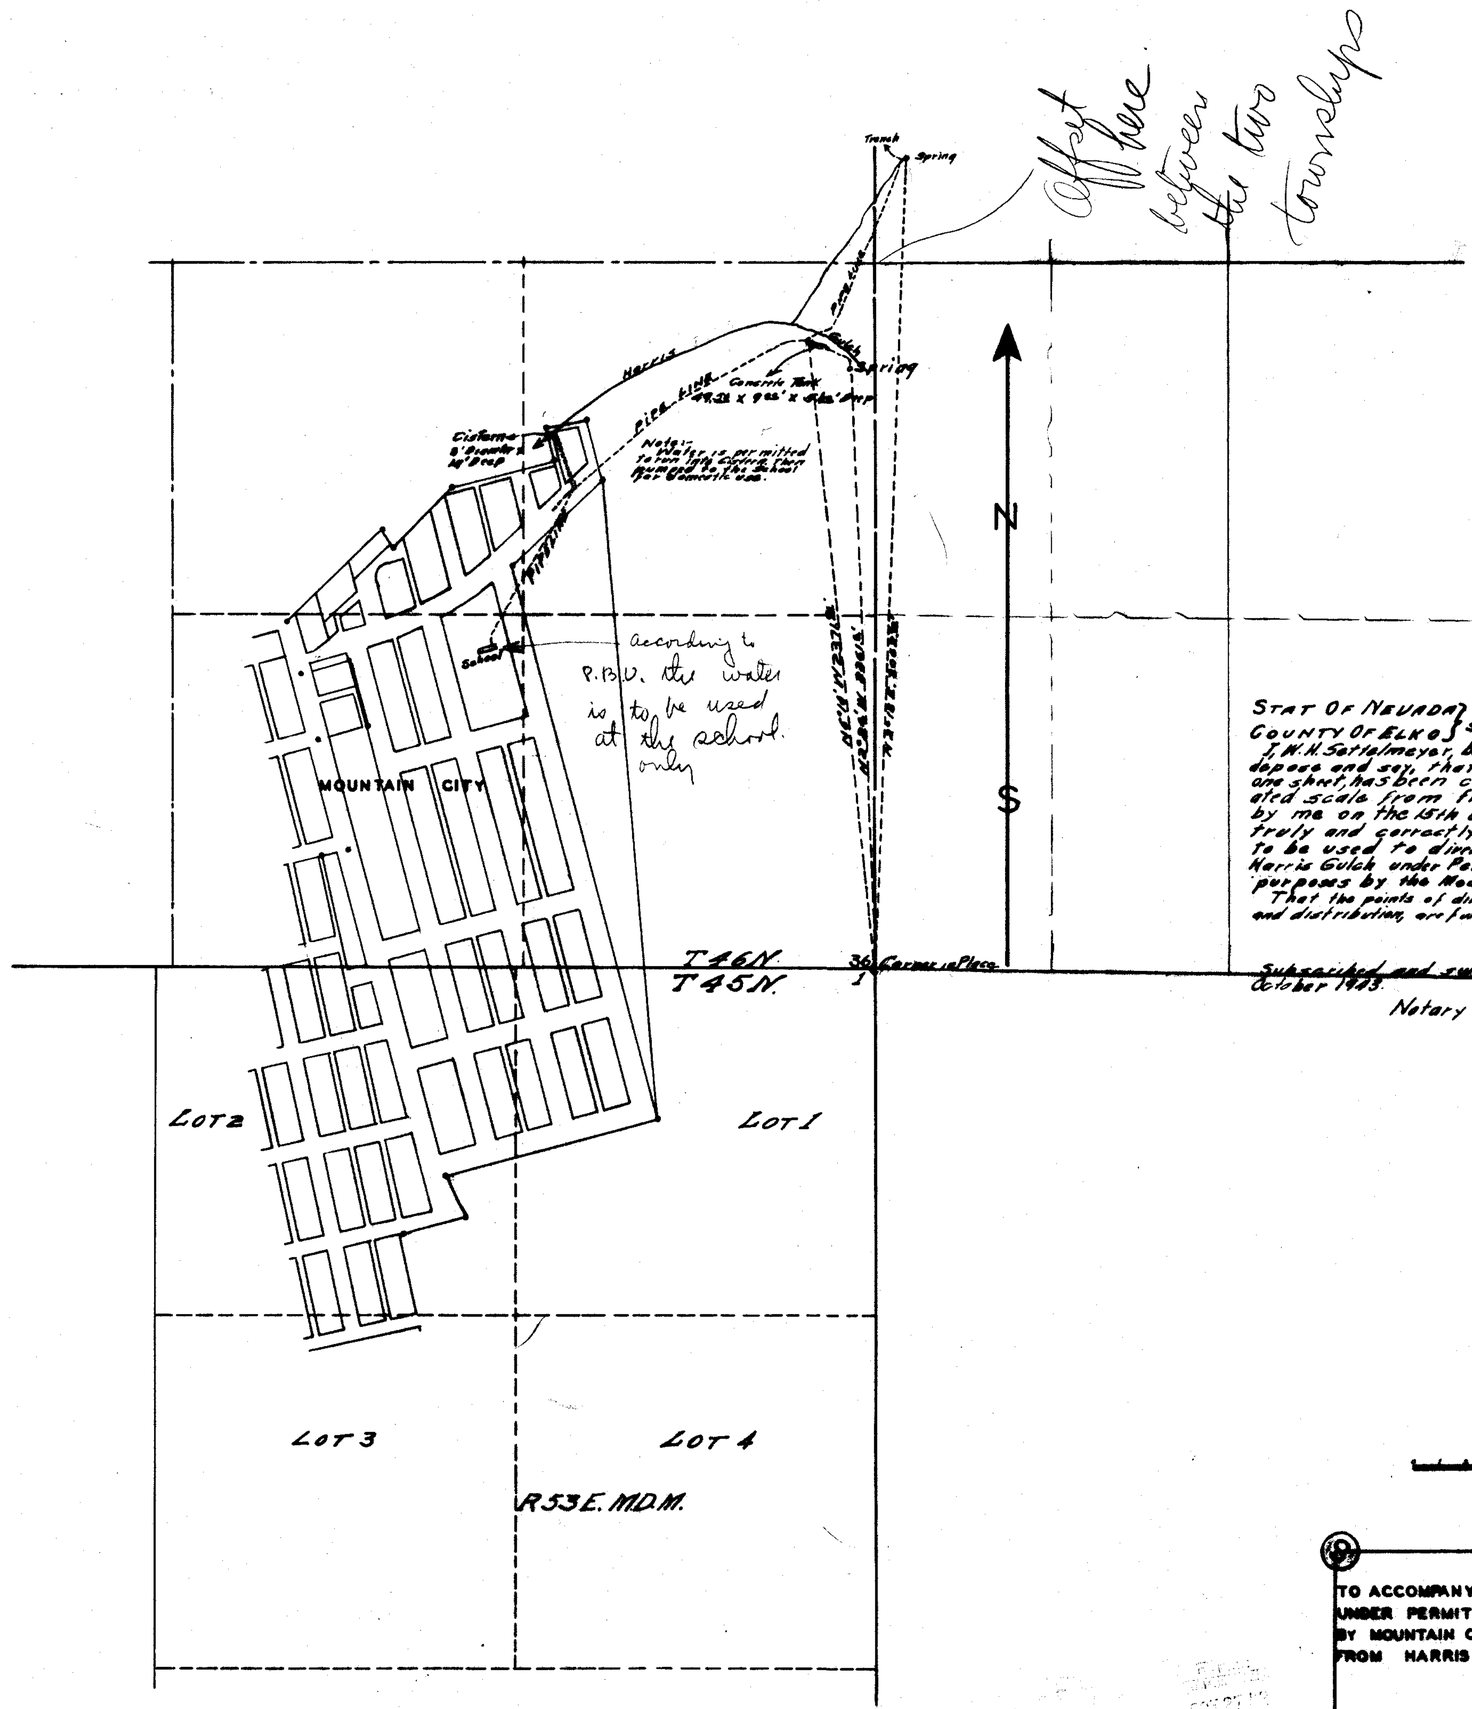

STAT OF NEVADA }
COUNTY OF ELKO } SS

I, W. H. Settelmeyer, being first duly sworn, depose and say, that this map, consisting of one sheet, has been correctly drawn to the designated scale from field notes of a survey made by me on the 15th day of October 1943; that it truly and correctly shows the location of the works to be used to divert water from springs in Harris Gulch under Permit No. 9611 for Municipal purposes by the Mountain City Improvement Association.

That the points of diversion, method and manner of storage and distribution, are fully and correctly shown thereon.

State [illegible] Surveyor

Subscribed and sworn to before me this 26th day of October 1943.

Notary Public in and for Elko County, Nevada.

October 27, 1943

MAP

TO ACCOMPANY PROOF OF BENEFICIAL USE UNDER PERMIT NO 9611 FOR MUNICIPAL PURPOSES BY MOUNTAIN CITY IMPROVEMENT ASSOCIATION FROM HARRIS GULCH SPRINGS

9611