SECTION	SUB-DIVISION	TOWNSHIP	RANGE	CULTIVATED ACREAGE	DESC. OF CULTURE	DATE OF 1ST CULT.
26	NW¼ NW¼ NW¼	20S	61E	10	Grass	1914

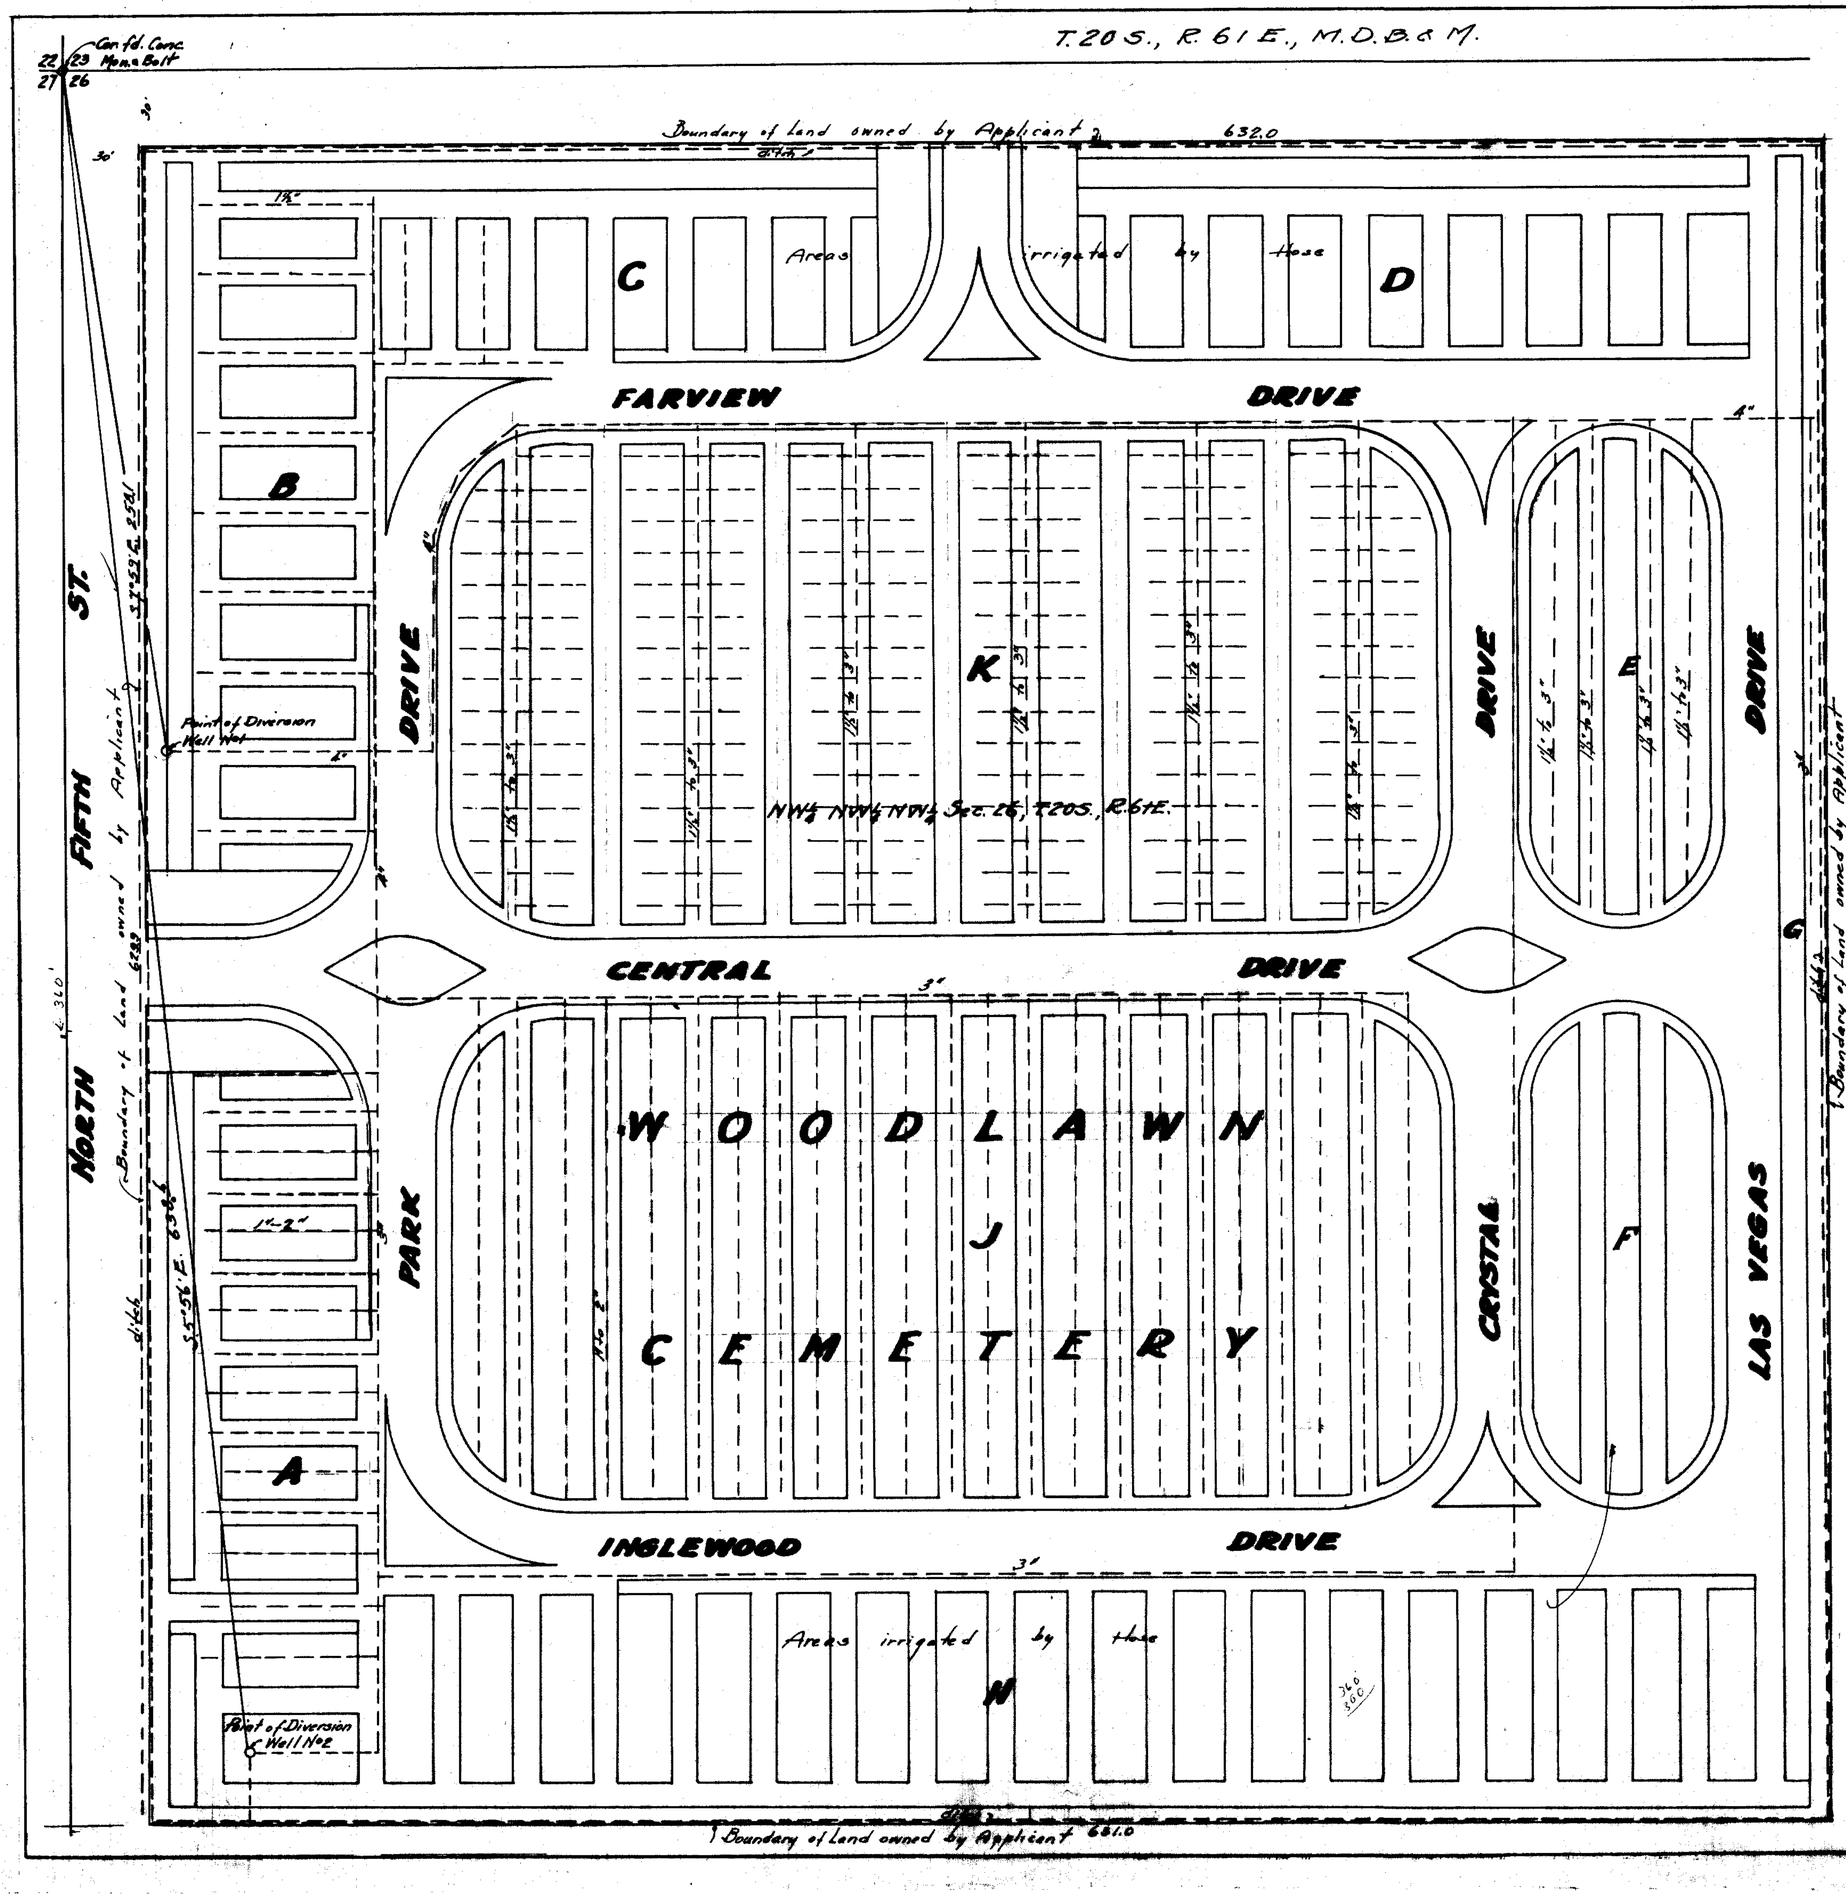

STATE OF NEVADA } SS.
County of Clark

I, C. D. BAKER, being first duly sworn, depose and say that this map, consisting of one sheet, has been correctly drawn to the designated scale from field notes of a survey made by me on the 26th day of March, 1939; that it truly and correctly represents the location and extent of the works used to divert water from Las Vegas Valley Artesian Basin or underground channel, in Clark County by CITY OF LAS VEGAS for irrigation purposes under Application No. 3614. That the points of diversion, size and grades of diverting channels and pipe lines, location and description of all measuring devices, the location and extent of lands owned or controlled by the applicant upon which water applied for under Application No. 3614 is used, together with the area and kind of culture in each 40-acre subdivision, and the location and names of all other works or streams which are crossed by or connected with said works, are fully and correctly designated thereon.

C. D. Baker
STATE WATER RIGHT SURVEYOR

Subscribed and sworn to before me this 3rd day of April, 1939.

Anna Moss
NOTARY PUBLIC IN & FOR CLARK CO., NEV.

My commission expires Feb. 3, 1942

WELL No1
Depth 347' - 80'-8" casing
225'-6" casing
4" Gt valve

WELL No2
Depth 490' - 110'-8" casing
384'-6" casing
4" Gt valve

Pump used on wells; approx. 1 mi. of ditch 12" & 6" to water trees, ground sloping to north east; sprinkler head watering in Secs. A-B-J-K; hose connections provide distribution over Secs D-F-H; combination system in Secs. C+G.

FILED
April 21, 1939
STATE ENGINEER'S OFFICE

Certificate No. 2562 Issued Jan. 9, 1941

SCALE 1 in. = 30 ft.

0 20 40 60 80 100 120 140

MAP TO ACCOMPANY
PROOF OF BENEFICIAL USE
UNDER APPLICATION 3614
OF
CITY OF LAS VEGAS
FROM
LAS VEGAS VALLEY ARTESIAN BASIN OR UNDERGROUND CH'L.
FOR
IRRIGATION USE

3614