SEC.	SUBDIV.	TWP.	RG.	CULT. ACREAGE	DESCRIPTION OF CULTURE.
27	SW¼NE¼	20 S.	61 E.	5.00 Ac	GRASS
TOTAL ACRES					

S½ SW¼ NE¼
SEC. 27,
T. 20 S., R. 61 E.,
M.D.B.&M.

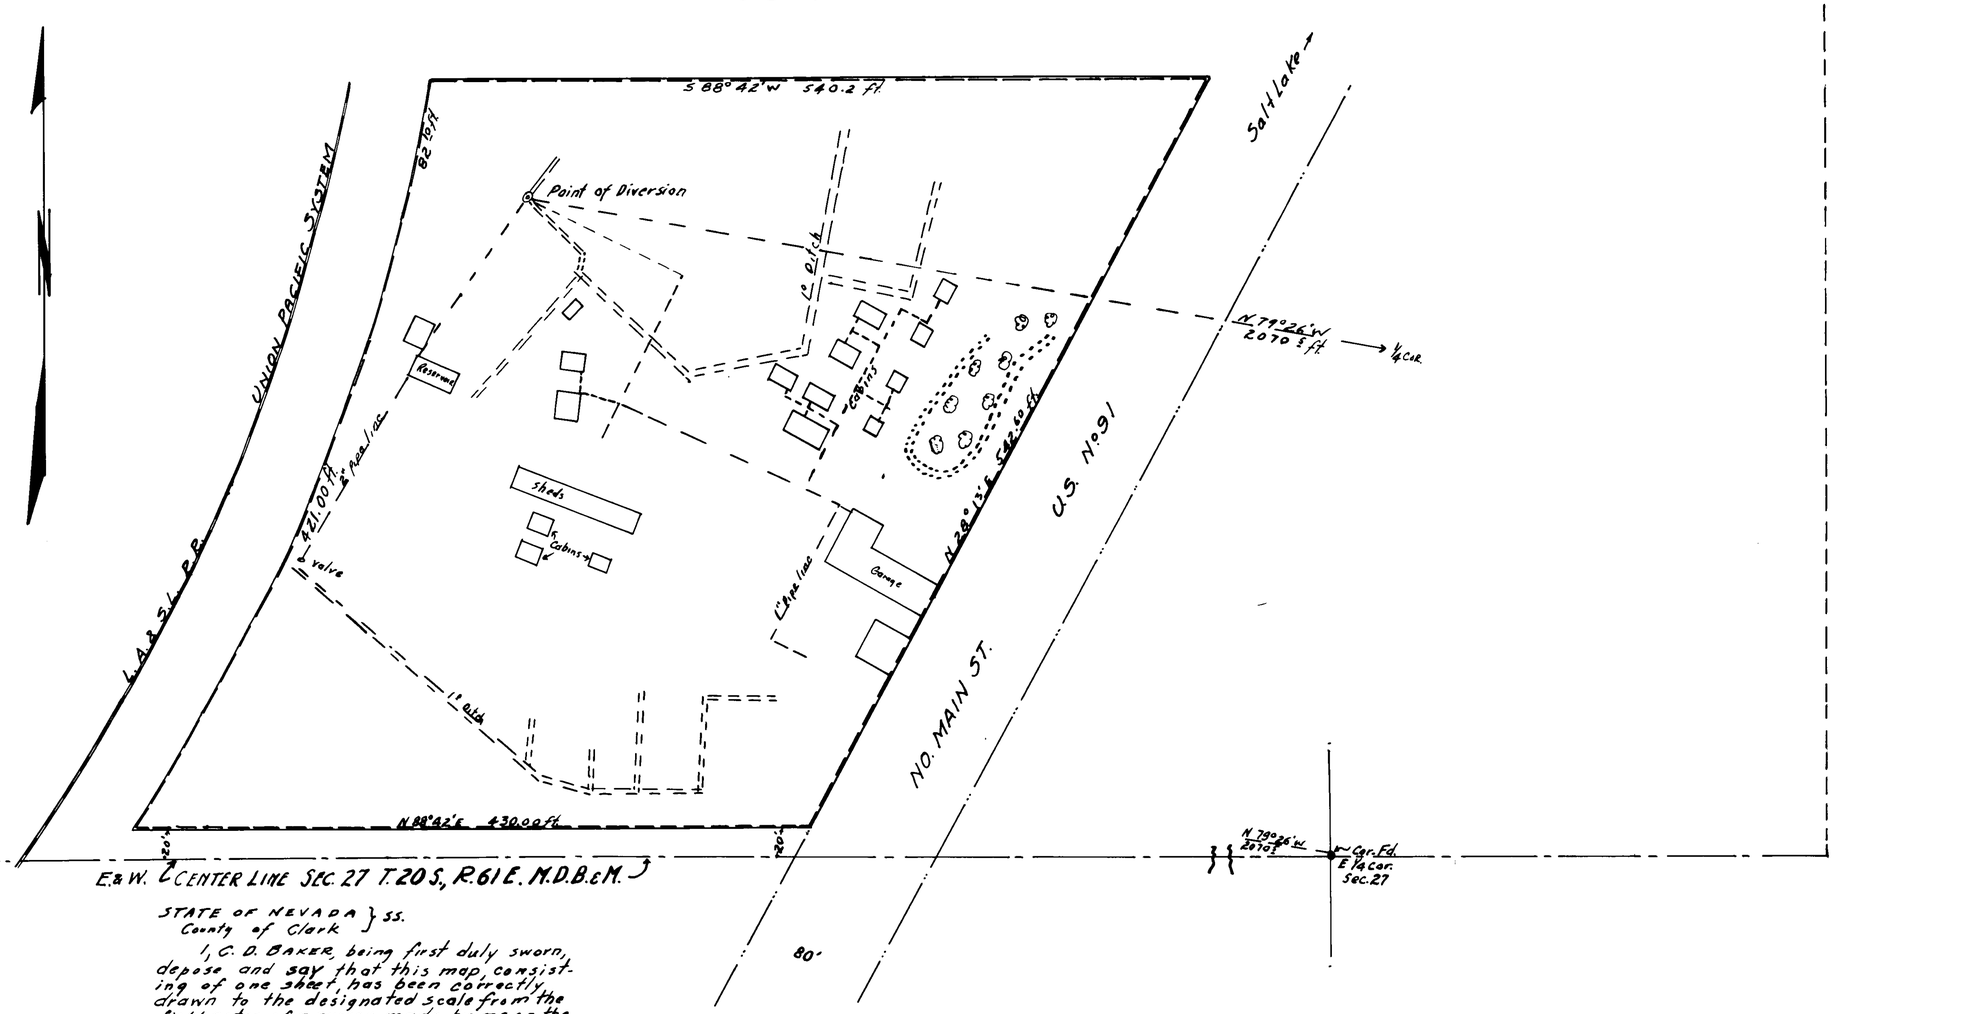

STATE OF NEVADA } SS.
County of Clark

I, C. D. BAKER, being first duly sworn, depose and say that this map, consisting of one sheet, has been correctly drawn to the designated scale from the field notes of a survey made by me on the 14th day of September 1938; that it truly and correctly represents the location and extent of the ——— works used to divert water from Las Vegas Valley artesian basin, by Wilson and Mikkelson for irrigation and domestic purposes, and that the point of diversion, location of diverting channel, the place and manner of use, the location of lands owned or controlled by applicants and the location and names of all other works which are crossed by or connected with said works, are fully and correctly designated thereon.

C. D. Baker
STATE WATER RIGHT SURVEYOR.

Subscribed and sworn to before me this 17th day of September, 1938.

Margaret Hinson
NOTARY PUBLIC IN AND FOR CLARK COUNTY, NEVADA

My Commission Expires Nov 24. 1940

SCALE 1 IN. = 50 FT.

0 50 100 150 200

MAP TO ACCOMPANY
PROOF OF BENEFICIAL USE
UNDER APPLICATION No. 9653
FOR
IRRIGATION & DOMESTIC USE
BY
WILSON AND MIKKELSON
LAS VEGAS VALLEY ARTESIAN BASIN

2414 Nov. 23/38

83445 [redacted]