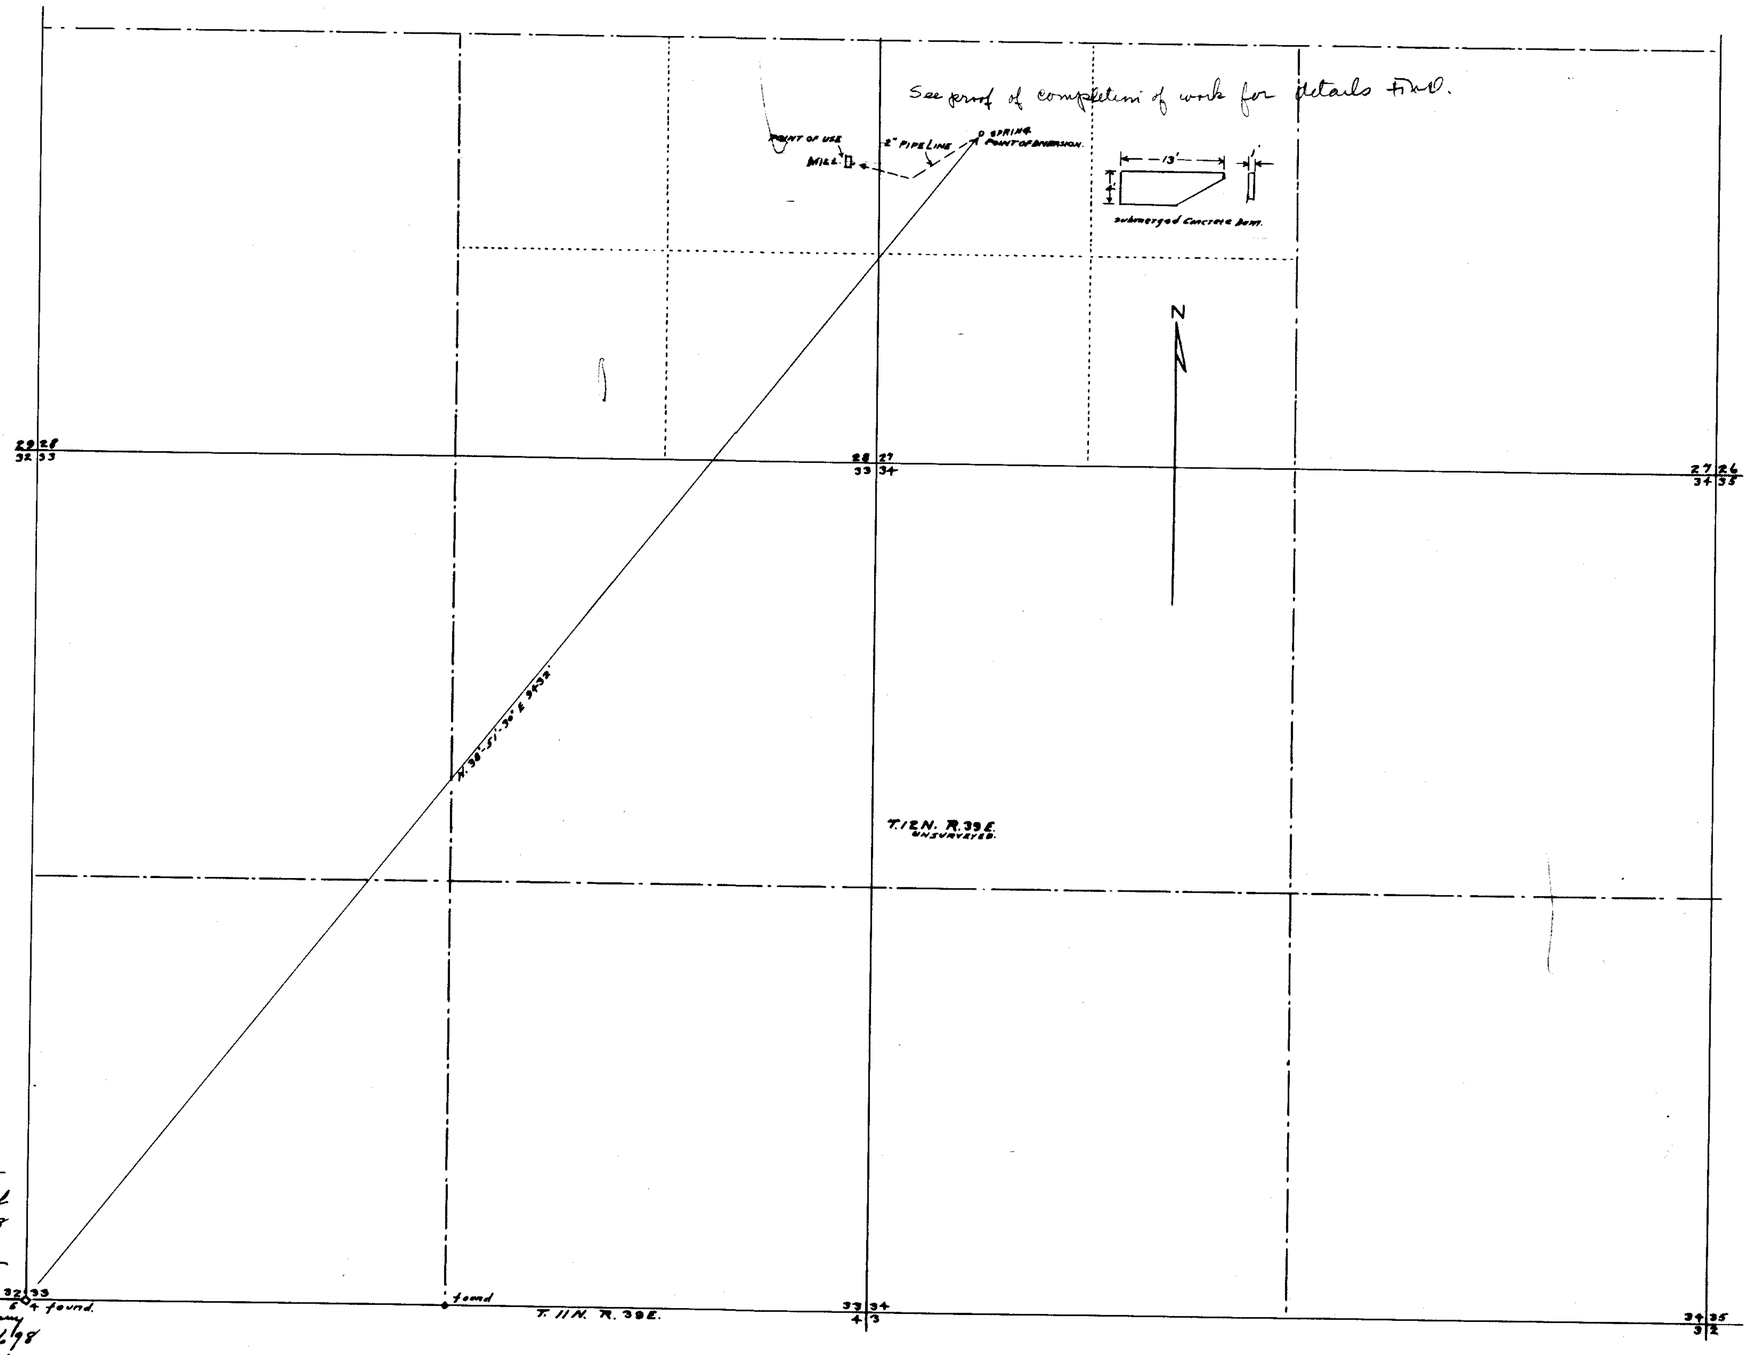

State of Nevada } SS
County of Nye }

I, D.S. Johnson, being first duly sworn, depose and say that this Map, consisting of one sheet, has been correctly drawn to the designated scale from field notes of a survey made by me Aug. 11th-12th, 1948 that it truly and correctly represents the location and extent of the works used to divert water from a Spring in Union Canyon Nye County, Nevada, by The Nevada Company for Mining purposes under Application No. 9698 That the point of diversion, the location of the Mill, the size of the diverting conduit are fully and correctly represented hereon.

D.S. Johnson
State Water Right Surveyor
Nevada Reg. Engineer #133

Subscribed and sworn to before me this 28th day of Aug. 1948

Hans Nielsen
Notary Public

37006

Certificate No. 3174 Issued Dec. 20, 1948 37006

MAP

TO ACCOMPANY PROOF OF BENEFICIAL USE
UNDER APPLICATION No. 9698
FOR MINING AND DOMESTIC PURPOSES
BY THE NEVADA COMPANY.

Aug. 14th, 1948 Scale 1" = 500'

[redacted] CERTIFICATE NO. [redacted] ISSUED [redacted]

FILED
August 31, 1948
STATE ENGINEER'S OFFICE

37006