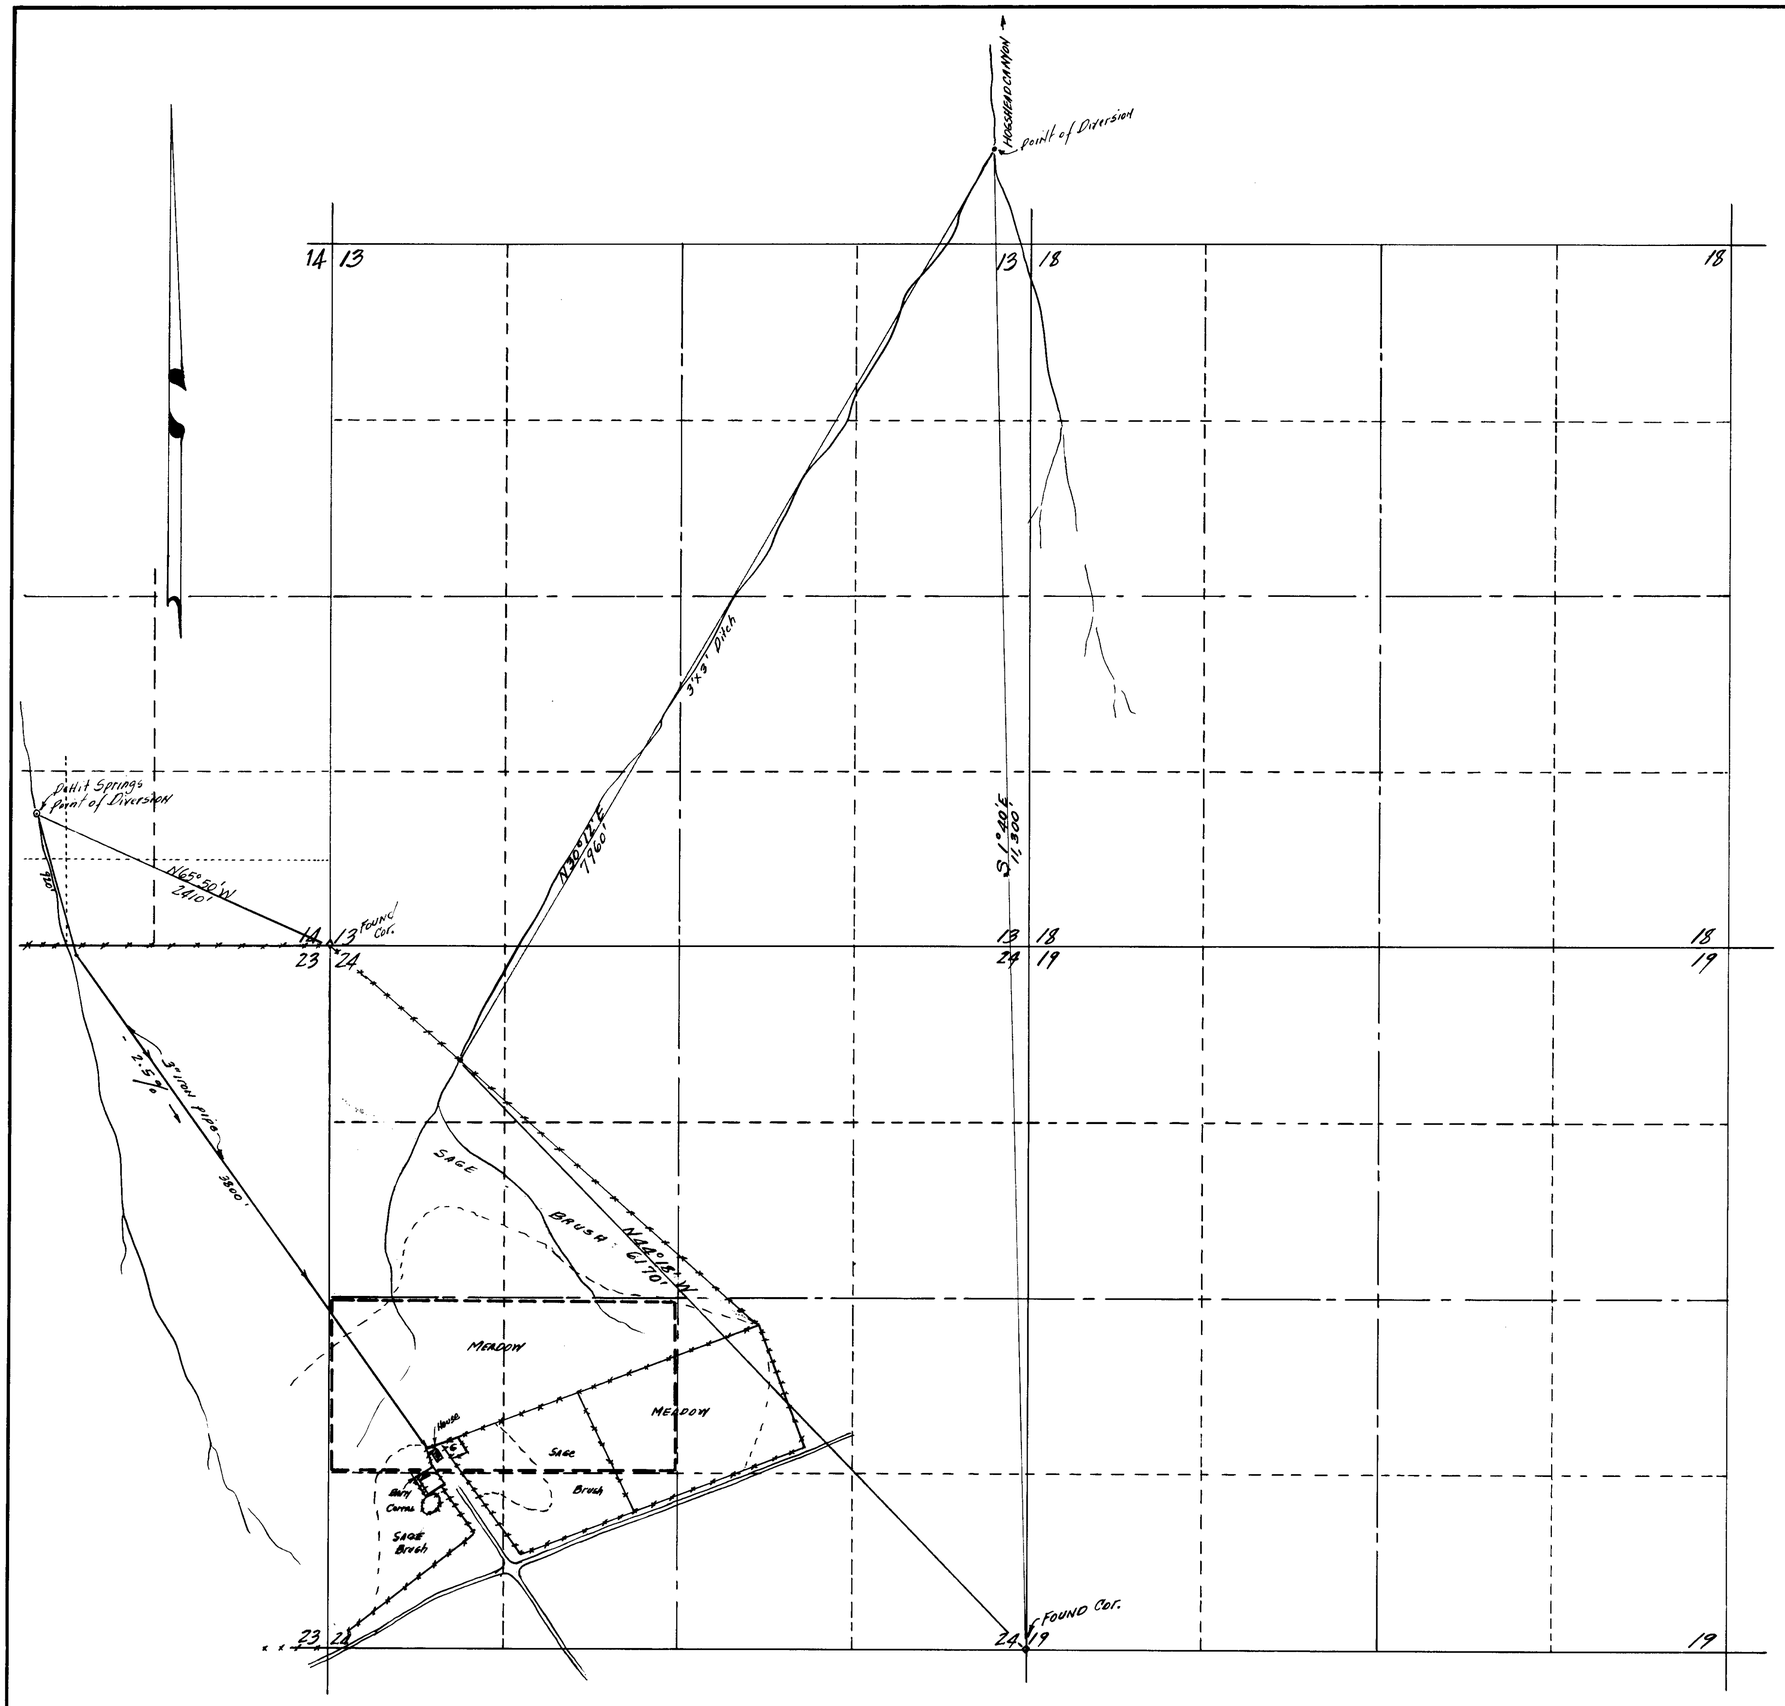

T 37 N; R.41 E; M.D.B.+M.

STATE OF NEVADA }
COUNTY OF HUMBOLDT } SS

I, Richard M. Black being first duly sworn, depose and say that this map consisting of one sheet, has been correctly drawn, to the designated scale from field notes of a survey made by me between the 10th day of February and the 19th day of February 1954; that it truly and correctly represents the location and extent of the works used to divert water from PETTIT SPRING in Humboldt County, by MARVIN A. MYERS for irrigation purposes under Application No. 9722. That the point of diversion, the location, size and grades of the diverting channel, location and description of all measuring devices, the location and extent of lands owned or controlled by the applicant upon which water applied for under application No. 9722 is used, together with the area and kind of culture in each 40-acre subdivision, and the location and names of all other works or streams which are crossed by or connected with said works are fully and correctly designated thereon.

Richard M. Black R.E. #458
State Water Right Surveyor

Subscribed and sworn to before me this 15th day of February 1954

Donald M. Leighton
Notary public in and for Humboldt County, Nevada
My Commission expires: Sept. 6, 1957.

SCALE 1-INCH = 600 ft.

MAP

TO ACCOMPANY PROOF OF BENEFICIAL USE UNDER APPLICATION No. 9722
For Irrigation by MARVIN A. MYERS + FANNIE E. MYERS
From PETTIT SPRING

Certificate No. 4170 Issued Aug. 2, 1954

MAR. 22, 1954

OFFICE STATE ENGINEER MAR 22 '54

File Under

9722 - 15564

9722 - File Under