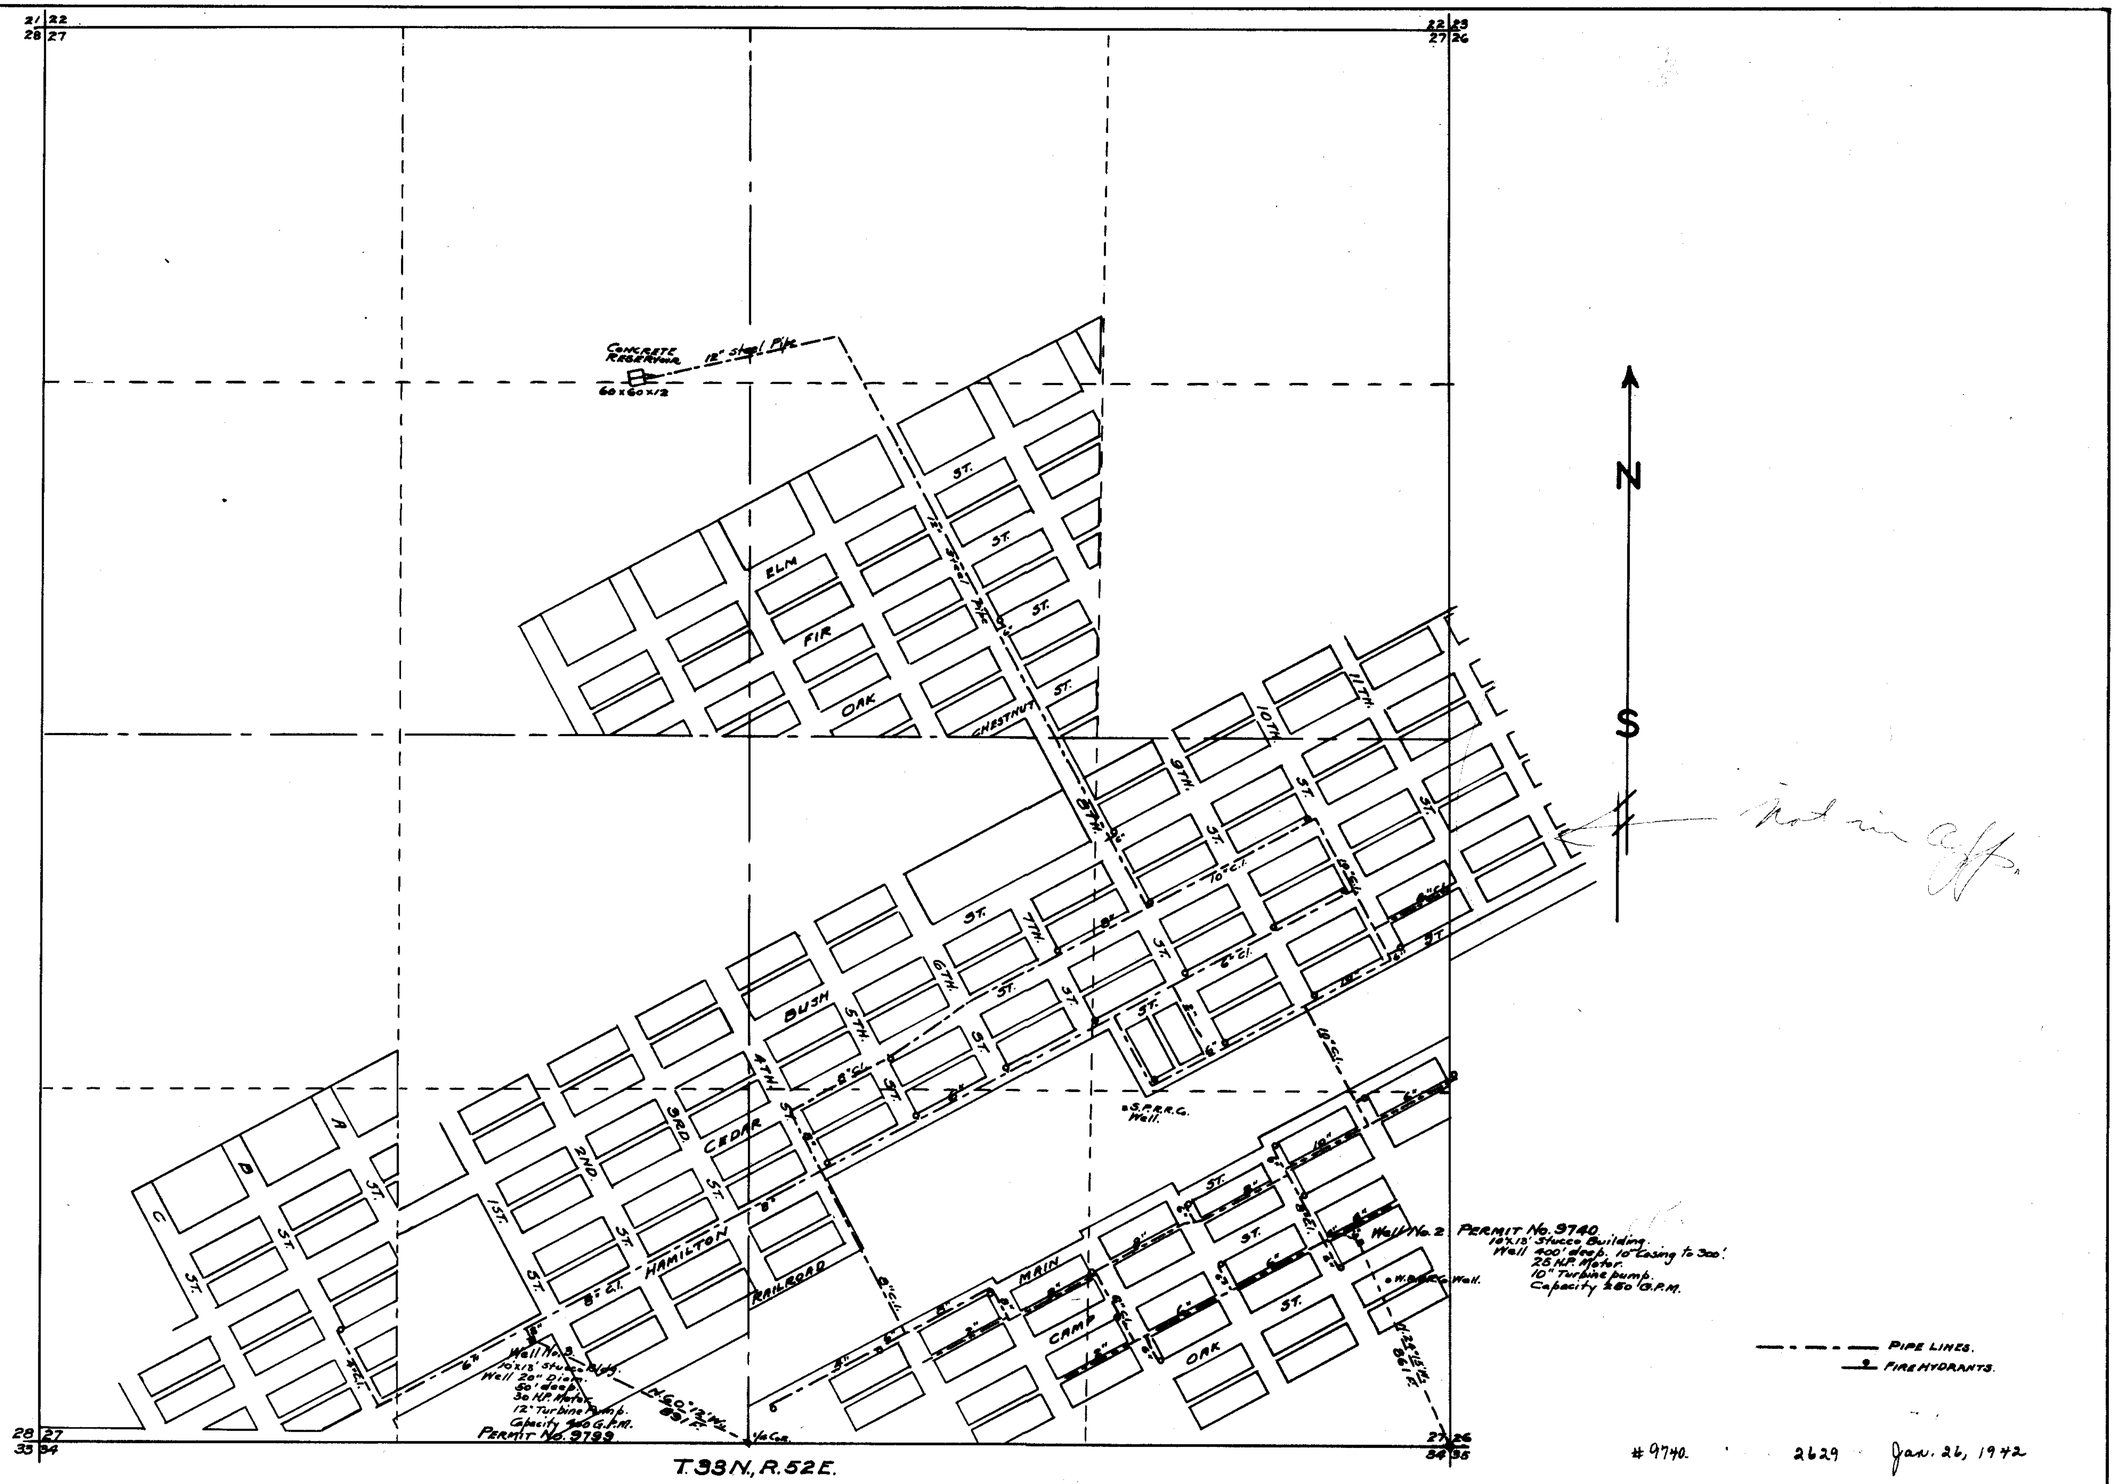

T. 33 N., R. 52 E.

# 9740.	2629	Jan. 26, 1942
# 9799.	2630	Jan. 26, 1942

0 500 1000
FEET

See letter July 5, 1935 to [illegible] on Apl. 9740

STATE OF NEVADA } ss.
COUNTY OF ELKO }

I, Chas. F. De Armond, being first duly sworn, depose and say that this map, consisting of one sheet, has been correctly drawn to the designated scale from field notes of surveys made by me, completed on the 1st day of February, 1935; that it truly and correctly represents the location and extent of the works used to divert water from underground sources in Elko County by The Town of Carlin for municipal purposes under Applications Nos. 9740 AND 9799; That the points of diversion, the location and sizes of distributing mains, fire hydrants, and reservoir, and the municipal subdivisions upon which the water applied for is used, are fully and correctly designated thereon.

Chas. F. Armond.
State Water Right Surveyor.

Subscribed and sworn to before me this 25th day of June, 1935.

[signature]
Notary Public in and for Elko County, Nevada.

FILED
June 27, 1935
STATE ENGINEER'S OFFICE

MAP

TO ACCOMPANY PROOF OF BENEFICIAL USE UNDER APPLICATIONS NOS. 9740 AND 9799 FOR MUNICIPAL PURPOSES BY THE TOWN OF CARLIN, NEVADA FROM WELLS IN ELKO COUNTY.
SCALE 1 INCH = 300 FEET.

Place in 9740 - 9799