SECTION	SUB-DIVISION	TOWNSHIP	RANGE	CULTIVATED ACREAGE	DESCRIPTION OF CULTURE	DATE OF FIRST CROP
12	SE¼SW¼	9N.	65E.	6.6	GRAIN	
13	NE¼NW¼			11.64	ALFALFA	
				0.25	GARDEN	
	SE¼NW¼			22.10	ALFALFA	
	NE¼SW¼			11.62	not in permit	
	NW¼SW¼			5.50	" "	"
	SE¼SW¼			0.28	" "	"
			TOTAL	51.99	ACRES.	

57.99 total

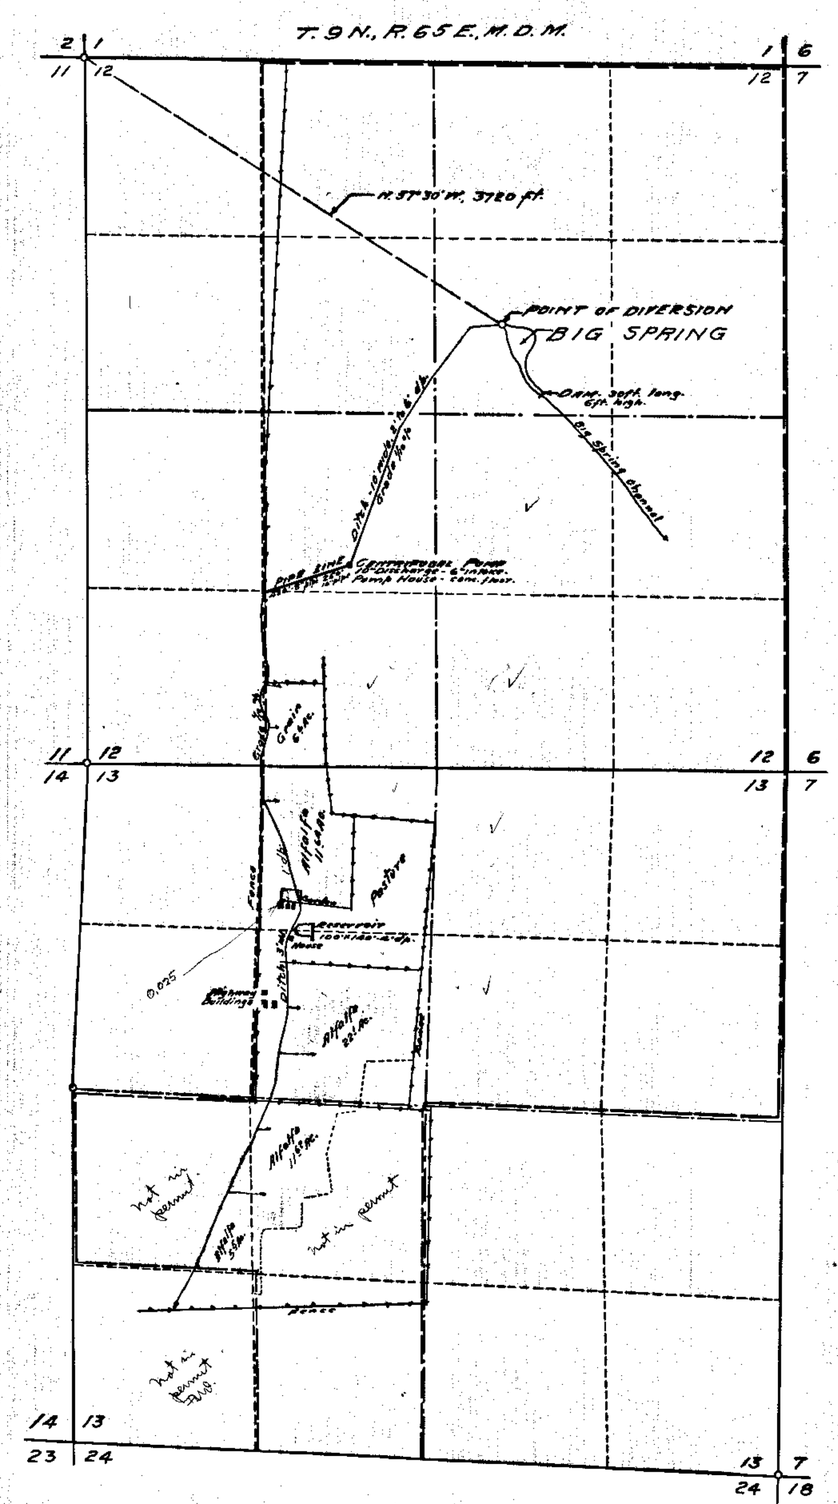

STATE OF NEVADA. }
County of White Pine, } ss.

I, F. W. Millard, being first duly sworn, depose and say that this map, consisting of one sheet, has been correctly drawn to the designated scale from field notes of a survey made by me between the 25th and 27th days of November, 1940; that it truly and correctly represents the location and extent of the works used to divert water from BIG SPRING in Lincoln County by BANK OF PIOCHE, INCORPORATED for irrigation purposes under application No. 9791; that the point of diversion, the location, size and grades of the diverting channel, location and description of all measuring devices, the location and extent of lands owned or controlled by the applicant upon which water applied for under application No. 9791 is used, together with the area and kind of culture in each 40-acre subdivision, and the location and names of all other works or streams which are crossed by or connected with said works are fully and correctly designated thereon.

F. W. Millard
State Water Right Surveyor.

Subscribed and sworn to before me this 29th day of November, 1940.

W. Howard Gray
Notary Public in and for White Pine County, Nevada.

0 500 1000 2000
SCALE 1 IN. = 600 FT.

Certificate No. 2570 Issued April 2, 1941

FILED
January 31, 1941
STATE ENGINEER'S OFFICE

OFFICE STATE ENGINEER

MAP TO ACCOMPANY
PROOF OF BENEFICIAL USE
FOR IRRIGATION
BY BANK OF PIOCHE INCORPORATED
FROM BIG SPRING
APPLICATION No. 9791.
SURVEYED BY
F.W. MILLARD & SON.
ELY, NEVADA.
NOVEMBER 26-1940.

9791