PLAT.

OF

STATE WATER APPLICATION No. 9811

DESERT LAND ENTRY SERIAL No 016657

S.1/2 S.W.1/4, N.E.1/4 S.W.1/4, S.E.1/4 OF N.W.1/4 OF SECTION No 1. T.20S. R.57E. M.D.B.&MER.

MRS NELLIE C. MARTIN.—APPLICANT.

SCALE, 1"=100. FT.

MRS NELLIE C. MARTIN.—WATER APPLICATION No 9811								
OWNER.	SECTION	SUBDIVISION	TOWNSHIP	RANGE	CULTIVATED ACREAGE	DESCRIPTION OF CULTURE	DATE OF FIRST CULTURE	SOURCE OF SUPPLY
MRS NELLIE C. MARTIN	1	S.1/2 S.W.1/4	20 S.	57 E.	0.0			
"	1	N.E.1/4 S.W.1/4	20 S.	57 E.	5.37	VEGETABLES. SOUDAN GRASS.		HARRIS SPRINGS
"	1	S.E.1/4 N.W.1/4	20 S.	57 E.	0.35	VEGETABLES.		HARRIS SPRINGS.

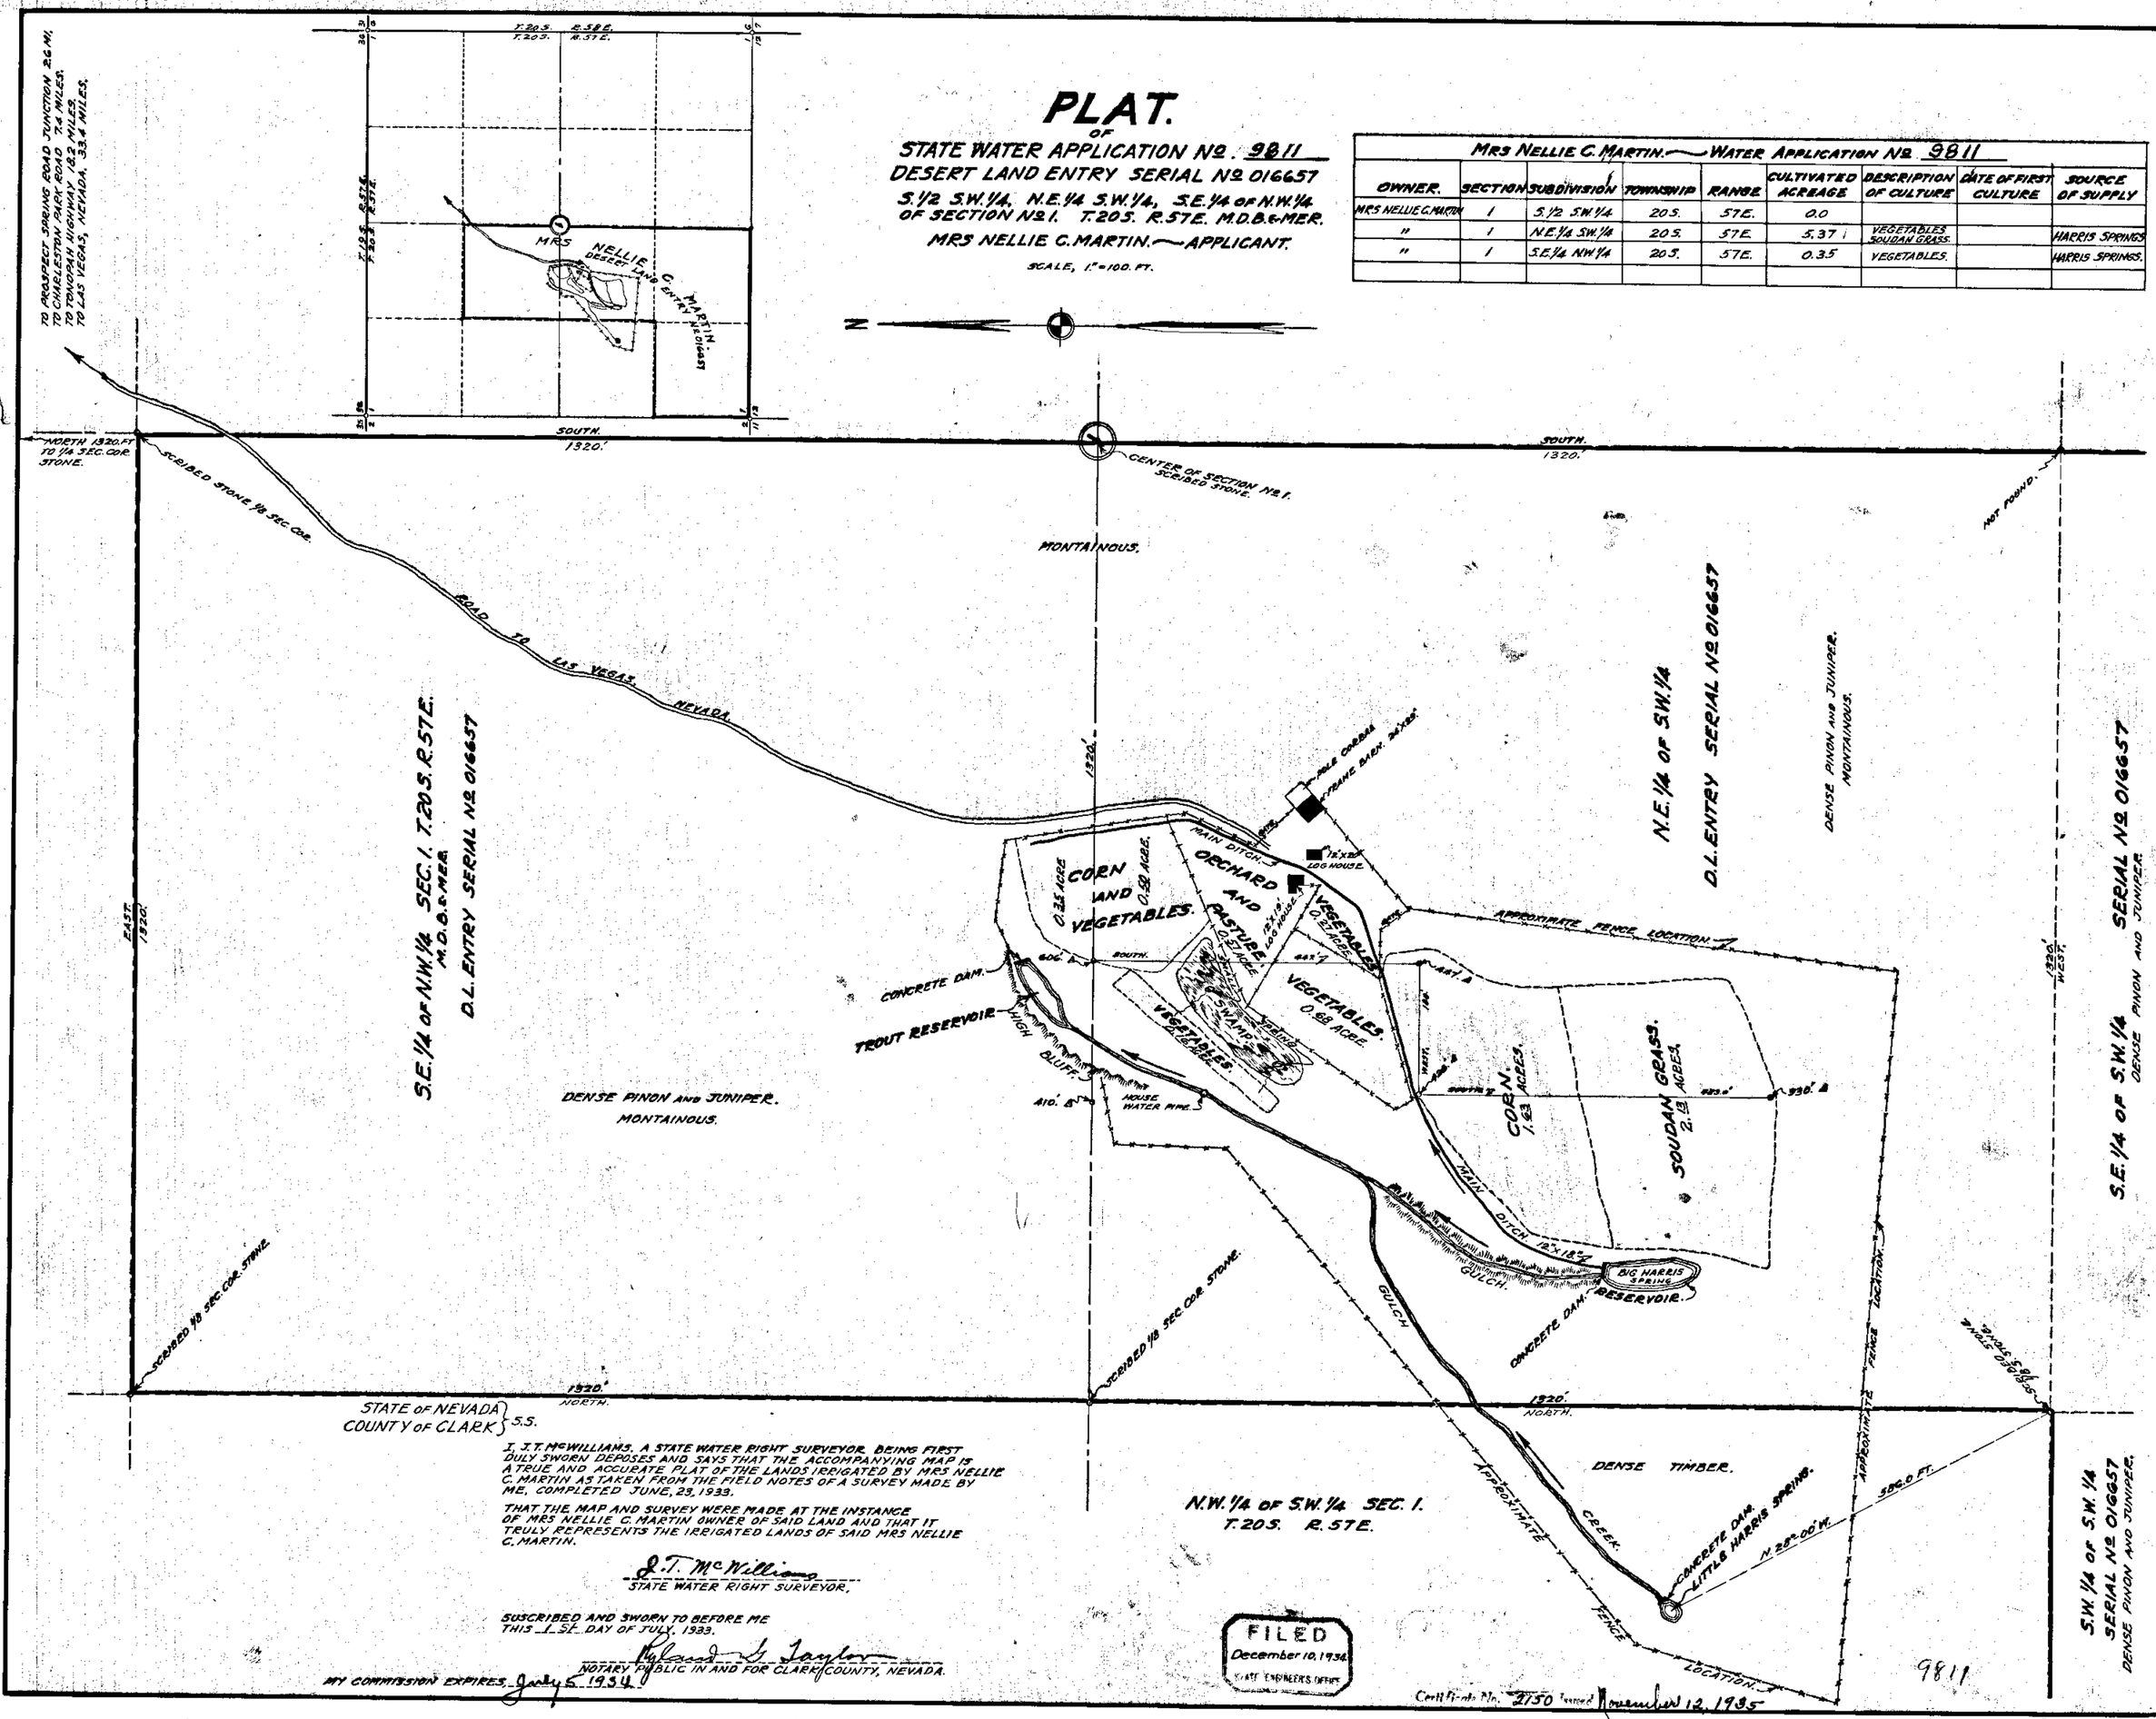

STATE OF NEVADA } S.S.
COUNTY OF CLARK }

I, J. T. McWILLIAMS, A STATE WATER RIGHT SURVEYOR, BEING FIRST DULY SWORN DEPOSES AND SAYS THAT THE ACCOMPANYING MAP IS A TRUE AND ACCURATE PLAT OF THE LANDS IRRIGATED BY MRS NELLIE C. MARTIN AS TAKEN FROM THE FIELD NOTES OF A SURVEY MADE BY ME, COMPLETED JUNE, 28, 1933.

THAT THE MAP AND SURVEY WERE MADE AT THE INSTANCE OF MRS NELLIE C. MARTIN OWNER OF SAID LAND AND THAT IT TRULY REPRESENTS THE IRRIGATED LANDS OF SAID MRS NELLIE C. MARTIN.

J. T. McWilliams
STATE WATER RIGHT SURVEYOR.

SUBSCRIBED AND SWORN TO BEFORE ME THIS 1 ST. DAY OF JULY, 1933.

Ryland G. Taylor
NOTARY PUBLIC IN AND FOR CLARK COUNTY, NEVADA.

MY COMMISSION EXPIRES, July 5 1934

FILED
December 10, 1934
STATE ENGINEER'S OFFICE

Certificate No. 2750 Issued November 12, 1935

9811

9811