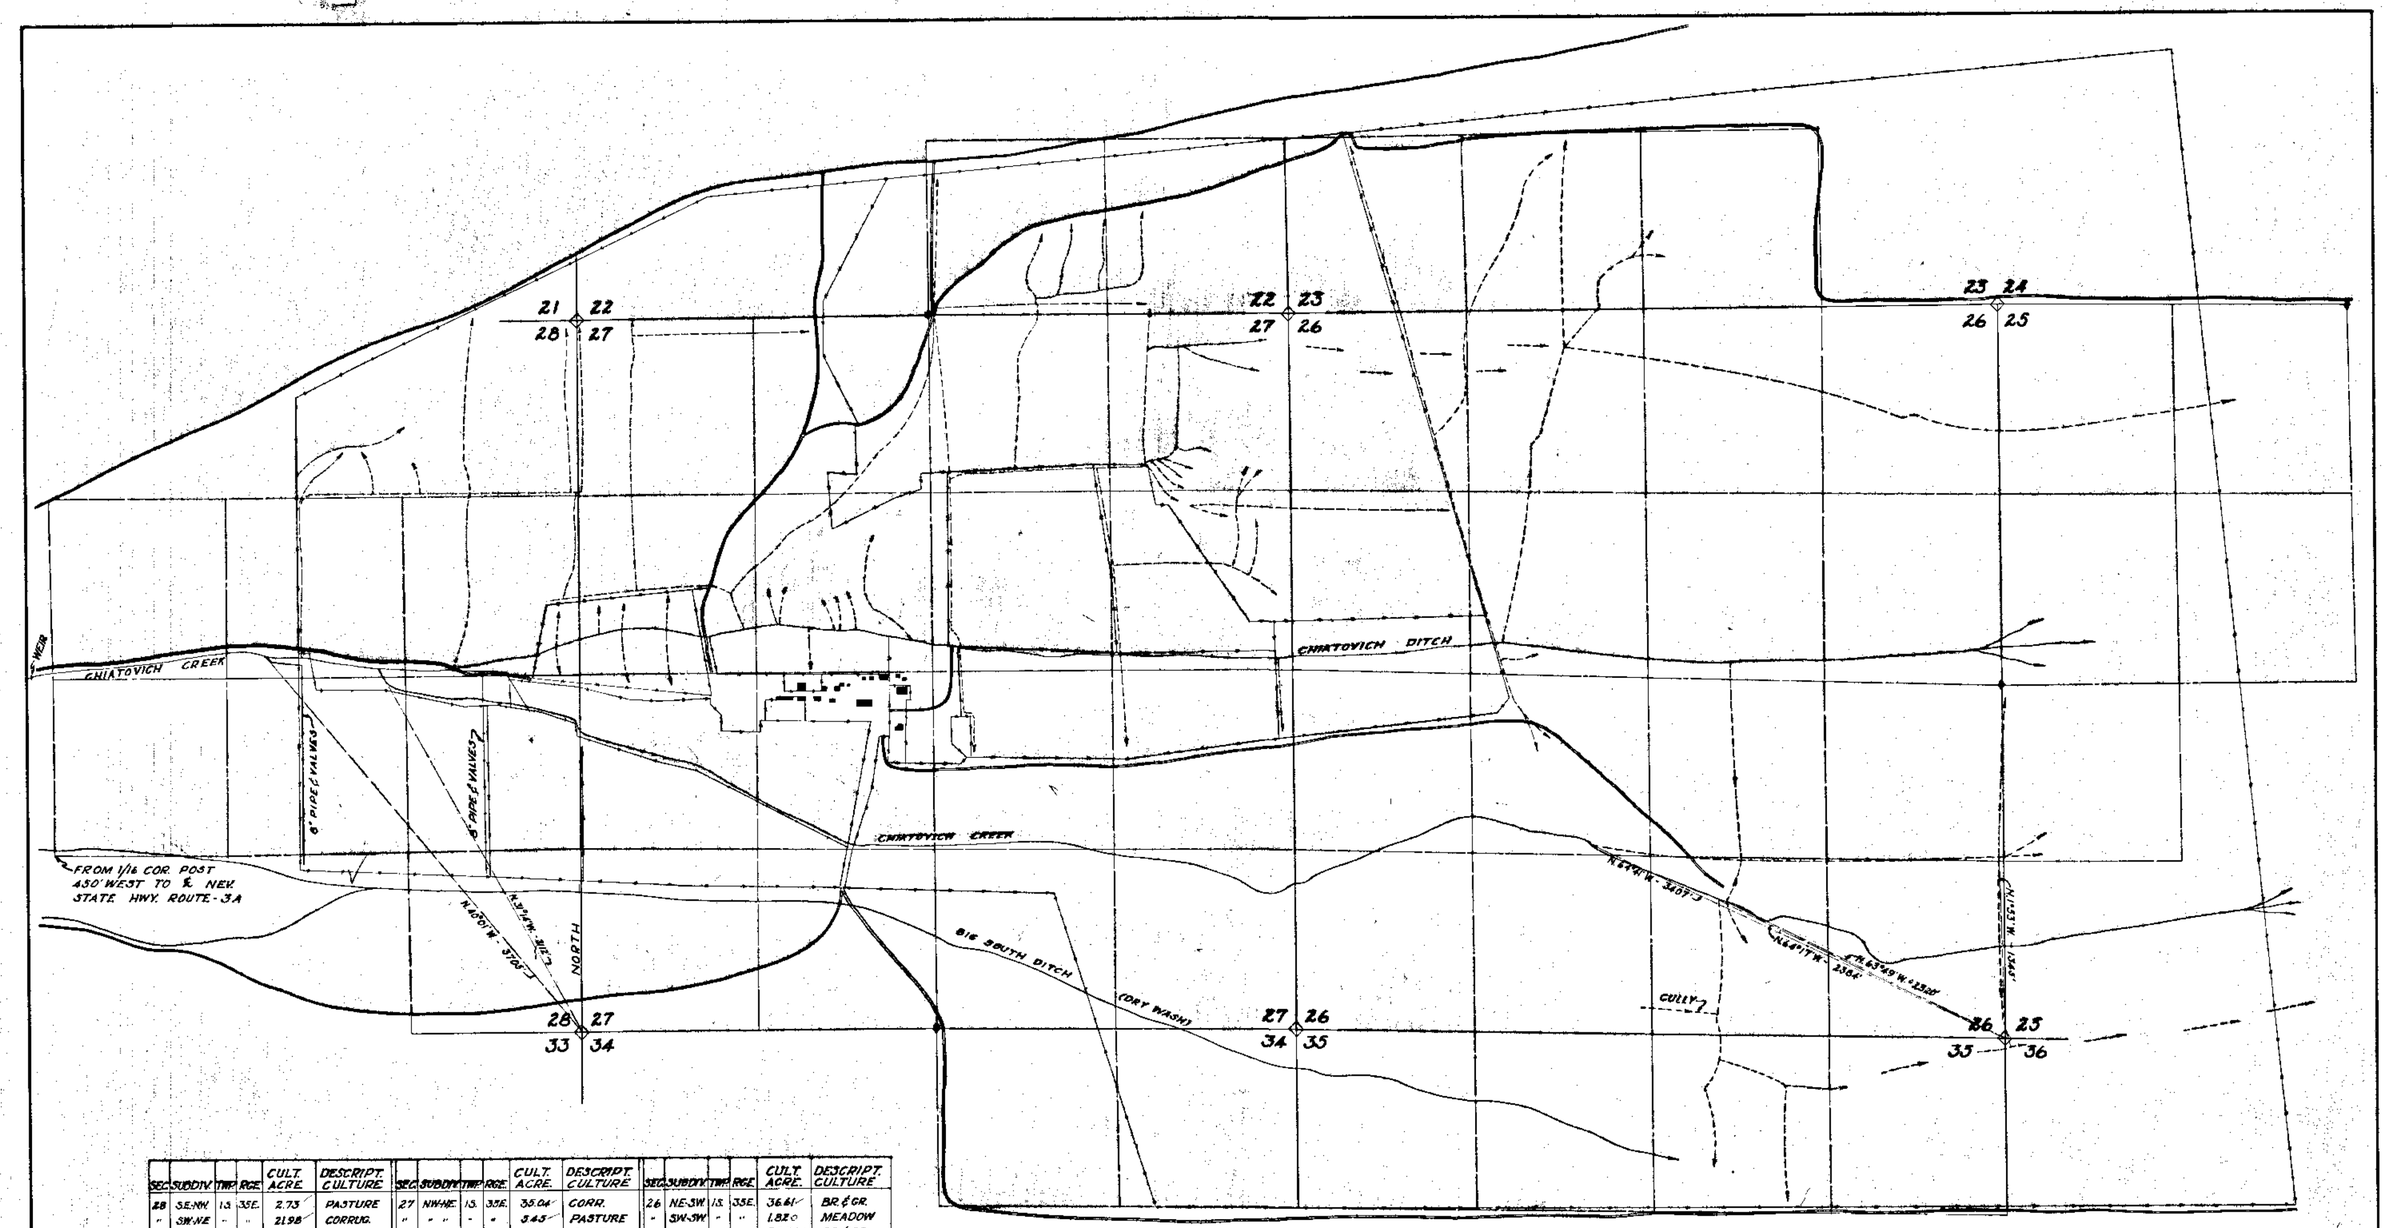

SEC.	SUBDIV.	TWP.	RGE.	CULT. ACRE.	DESCRIPT. CULTURE
28	SE-NW	13	35E.	2.73	PASTURE
"	SW-NE	"	"	21.98	CORRUG.
"	" "	"	"	3.80	PASTURE
"	NW-SE	"	"	1.65	"
"	" "	"	"	22.73	CORR.
"	SW-SE	"	"	2.48	"
"	SE-NE	"	"	34.44	"
"	" "	"	"	5.70	PASTURE
"	NE-SE	"	"	0.30	"
"	" "	"	"	6.53	"
"	" "	"	"	8.26	GRAIN
"	" "	"	"	15.34	CORR.
"	" "	"	"	7.52	"
"	SE-SE	"	"	2.64	"
"	" "	"	"	3.31	"
27	NW-NW	"	"	40.74	"
"	NE-NW	"	"	11.07	"
"	" "	"	"	9.59	"
"	" "	"	"	0.25	PASTURE
"	SW-NW	"	"	21.07	CORR.
"	" "	"	"	16.20	PASTURE
"	" "	"	"	2.31	HAY
"	SE-NW	"	"	1.82	CORR.
"	" "	"	"	27.27	PASTURE
"	" "	"	"	7.36	HAY
"	NW-SW	"	"	2.56	PASTURE
"	" "	"	"	14.21	"
"	" "	"	"	19.09	CORR.
"	NE-SW	"	"	0.25	HAY
"	" "	"	"	3.31	PASTURE
"	" "	"	"	14.88	"
"	" "	"	"	7.69	MEADOW
"	" "	"	"	0.58	BR. & GR.
"	" "	"	"	3.06	CORR.
"	SW-SW	"	"	8.10	"
"	SE-SW	"	"	4.30	"
"	" "	"	"	4.30	BR. & GR.
22	SW-SE	"	"	53.88	CORR.
"	SE-SE	"	"	38.02	"

SEC.	SUBDIV.	TWP.	RGE.	CULT. ACRE.	DESCRIPT. CULTURE
27	NW-NE	13	35E.	35.04	CORR.
"	" "	"	"	3.43	PASTURE
"	NE-NE	"	"	7.34	CORR.
"	" "	"	"	1.32	PASTURE
"	" "	"	"	32.31	WILL. & GR.
"	SW-NE	"	"	36.61	PASTURE
"	" "	"	"	4.36	HAY
"	SE-NE	"	"	14.63	WILL. & GR.
"	" "	"	"	22.86	PASTURE
"	" "	"	"	3.97	HAY
"	NW-SE	"	"	3.55	PASTURE
"	" "	"	"	16.78	HAY
"	" "	"	"	19.83	MEADOW
"	" "	"	"	1.32	BR. & GR.
"	NE-SE	"	"	17.27	HAY
"	" "	"	"	1.24	PASTURE
"	" "	"	"	23.06	MEADOW
"	SW-SE	"	"	0.17	"
"	" "	"	"	15.95	BR. & GR.
"	SE-SE	"	"	4.46	MEADOW
"	" "	"	"	35.95	BR. & GR.
34	NE-NE	"	"	3.39	" " "
23	SW-SW	"	"	18.60	CORR.
"	" "	"	"	21.74	BR. & GR.
"	SE-SW	"	"	40.15	" " "
26	NW-NW	"	"	29.83	WILL. & GR.
"	" "	"	"	10.91	BR. & GR.
"	NE-NW	"	"	41.37	" " "
"	SW-NW	"	"	0.91	" " "
"	" "	"	"	28.26	WILL. & GR.
"	" "	"	"	12.07	PASTURE
"	SE-NW	"	"	0.66	WILL. & GR.
"	" "	"	"	1.74	PASTURE
"	" "	"	"	39.95	BR. & GR.
"	NW-SW	"	"	12.40	PASTURE
"	" "	"	"	25.70	MEADOW
"	" "	"	"	2.48	BR. & GR.
"	NE-SW	"	"	1.74	PASTURE
"	" "	"	"	2.31	MEADOW

SEC.	SUBDIV.	TWP.	RGE.	CULT. ACRE.	DESCRIPT. CULTURE
26	NE-SW	13	35E.	36.61	BR. & GR.
"	SW-SW	"	"	1.82	MEADOW
"	" "	"	"	38.76	BR. & GR.
35	NW-NW	"	"	11.74	" " "
"	NE-NW	"	"	20.74	" " "
23	SW-SE	"	"	40.30	" " "
26	NW-NE	"	"	42.13	" " "
"	NE-NE	"	"	42.58	" " "
"	SW-NE	"	"	42.12	" " "
"	SE-NE	"	"	42.89	" " "
"	NW-SE	"	"	40.00	" " "
"	NE-SE	"	"	40.15	" " "
"	SW-SE	"	"	40.15	" " "
"	SE-SE	"	"	40.00	" " "
35	NW-NE	"	"	33.64	" " "
"	NE-NE	"	"	40.00	" " "
25	NW-NW	"	"	42.72	" " "
"	NE-NW	"	"	42.40	" " "
"	SW-NW	"	"	43.03	" " "
"	SE-NW	"	"	42.57	" " "
"	NW-SW	"	"	40.30	" " "
	TOTAL	=		1,793.44	ACRES

T.13S., R.35E.

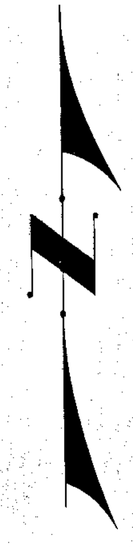

STATE OF NEVADA }SS
COUNTY OF ORMSBY

I, WILLIAM J. JOHNSTONE, BEING FIRST DULY SWORN, DEPOSE AND SAY THAT THIS MAP, CONSISTING OF ONE SHEET, HAS BEEN CORRECTLY DRAWN TO THE DESIGNATED SCALE FROM FIELD NOTES OF A SURVEY MADE BY ME BETWEEN THE 8th DAY OF DECEMBER AND THE 16th DAY OF DECEMBER 1954; THAT IT TRULY AND CORRECTLY REPRESENTS THE LOCATION AND EXTENT OF THE WORKS USED TO DIVERT WATER FROM CHIATOVICH CREEK AND TRIBUTARIES, IN ESMERALDA COUNTY, BY REX B. CLARK FOR IRRIGATION AND DOMESTIC PURPOSES. THAT ALL OTHER WORKS OR STREAMS WHICH ARE CROSSED BY OR CONNECTED WITH SAID WORKS, AND THE BOUNDARY, AREA AND KIND OF CULTURE OF LANDS IRRIGATED, ARE CORRECTLY SHOWN AND DESIGNATED HEREON.

William J. Johnstone
STATE WATER RIGHT SURVEYOR

SUBSCRIBED AND SWORN TO BEFORE ME THIS 14th DAY OF March, 1955

[illegible]
NOTARY PUBLIC IN AND FOR ORMSBY COUNTY, NEVADA

My Commission Expires July 6, 1957

FILED
MAR 14 1955
STATE ENGINEER'S OFFICE

OFFICE STATE ENGINEER
MAR 11 1955
REC'D
AND

LEGEND

- PASTURE
- HAY
- GRAIN
- MEADOW
- WILLOWS & GRASS
- CORRUGATED
- BRUSH & GRASS

NOTE:
CORRUGATED LAND IRRIGATED WHEN SUFFICIENT WATER IS AVAILABLE.

Certificate No. 4241 Issued DEC 1 1955
Certificate No. 4561 Issued 7/3/57

MAP TO ACCOMPANY
PROOF OF APPROPRIATION FOR IRRIGATION AND DOMESTIC
BY REX B. CLARK
CHIATOVICH CREEK
AND TRIBUTARIES

SCALE: 1 INCH = 600 FEET

WILLIAM J. JOHNSTONE ~ ENGINEERING ~ CARSON CITY, NEVADA

9862