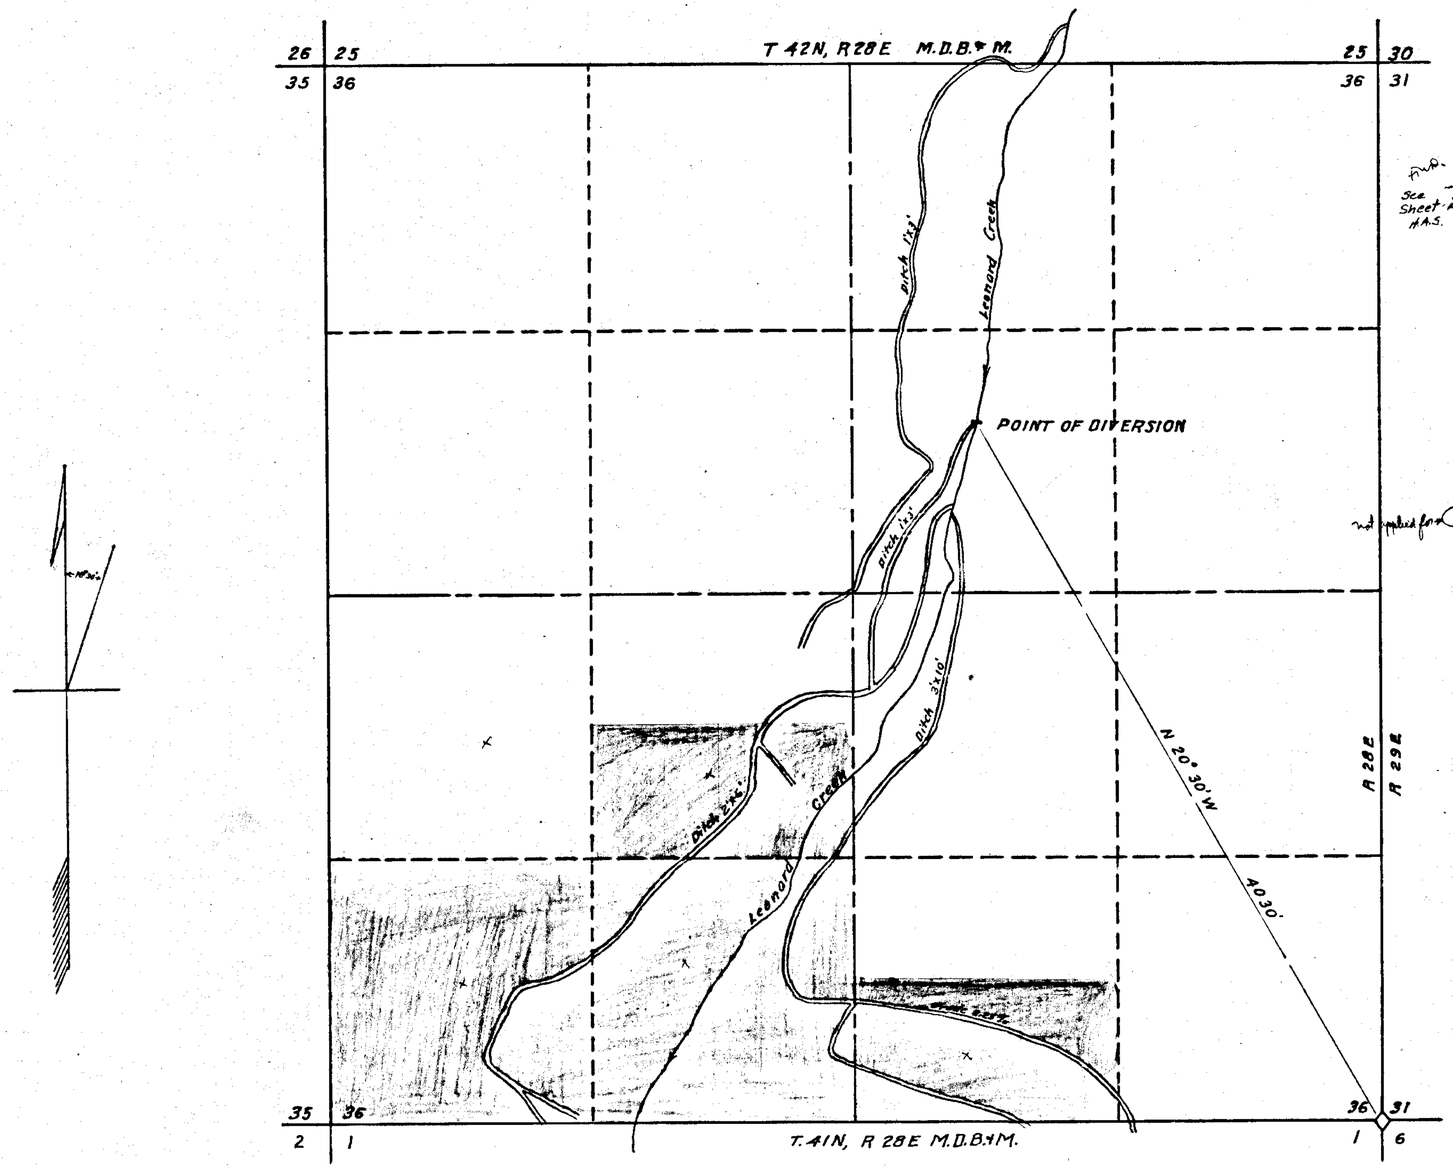


| Section | Sub Division | T | R | Cultivated Acerage | Description of Culture | Date of first Culture |
|---|---|---|---|---|---|---|
| 36 | S½NE¼SW¼ | 42N | 28E | 20 | Alfalfa | |
| | SW¼SW¼ | | | 40 | " | |
| | SE¼SW¼ | | | 40 | " | |
| | S½SW¼SE¼ | | | 20 | " | |
| 1 | E½NW¼NW¼ | 41N | 28E | 20 | " | |
| | NE¼NW¼ | | | 40 | " | |
| | E½SW¼NW¼ | | | 20 | " | |
| | SE¼NW¼ | | | 40 | " | |
| | NW¼NE¼ | | | 40 | " | |
| | SW¼NE¼ | | | 40 | " | |
| | E½NW¼SW¼ | | | 20 | " | |
| NE¼SW¼ | NE¼NW¼ | | | 40 | " | |
| | E½SW¼SW¼ | | | 20 | " | |
| | SE¼SW¼ | | | 40 | " | |
| 11 | NE¼NE¼ | | | 40 | Pasture | |
| | SW¼NE¼ | | | 40 | " | |
| | SE¼NE¼ | | | 40 | " | |
| | NW¼SE¼ | | | 40 | " | |
| | NE¼SE¼ | | | 40 | " | |
| | SW¼SE¼ | | | 40 | " | |
| | SE¼SE¼ | | | 40 | " | |
| | SW¼SW¼ | | | 40 | " | |
| | SE¼SW¼ | | | 40 | " | |
| 12 | NW¼NW¼ | | | 40 | " | |
| | NE¼NW¼ | | | 40 | " | |
| | SW¼NW¼ | | | 40 | " | |
| | SE¼NW¼ | | | 40 | " | |
| | NW¼SW¼ | | | 40 | " | |
| | SW¼SW¼ | | | 40 | " | |
| 14 | NW¼NW¼ | | | 40 | Alfalfa | |
| | SW¼NW¼ | | | 40 | " | |
| 15 | NE¼NE¼ | | | 30 | Grain | |
| | SW¼NE¼ | | | 40 | Alfalfa | |
| | SE¼NE¼ | | | 40 | " | |

Ans. ? See Sheet 2 H.A.S.

not applied for

Probably 10 acres alfalfa? also

550
600
1150

Scale-1 in.=400 ft.

0 100 200 400 600 800 1000 1200 1400 1600

Certificate No. 3778 Issued March 3, 1952

MAP

To Accompany Proof of Beneficial Use Under Application No. 9888 for Irrigation by Pine Forest Land & Livestock Company from Leonard Creek & Tributaries

FILED
April 20, 1948
STATE ENGINEER'S OFFICE

OFFICE STATE ENGINEER
APR 20 '48
RECEIVED
ANS.

W.A. Wentz - State Water Right Surveyor 4-7-48

9888




STATE of NEVADA }SS
County of Humboldt

I, W.A. Wentz, being first duly sworn, deposes and says that the portion of this map from Headgate "A" in Sec. 12, N½N½ Sec. 14, NE¼NE¼ and S½NE¼ Sec. 15, T41N, R28E, MDBM, has been correctly drawn from the field notes of a survey made by me between the 23rd day of May and the 24th day of May, 1947; That it truly and correctly represents the location and extent of the works used to divert water from Leonard Creek, in Humboldt County, by Pine Forest Land & Livestock Company for irrigation purposes under application No. 9888. That the point of diversion, the location, size and grades of the diverting channel, location and description of all measuring devices, the location and extent of the lands owned or controlled by the applicant upon which water applied for under application No. 9888 is used, together with the area and kind of culture in each 40 acre subdivision, and the location and names of all other works or streams which are crossed by or connected with said works are fully and correctly designated thereon. That the remaining portion of this map as shown on Sheets numbered 1 and 2 was made from maps and data by F.R. O'Leary, State Water Right Surveyor in 1935.

W.A. Wentz
State Water Right Surveyor

Subscribed and sworn to before me this 7th day of April, 1948

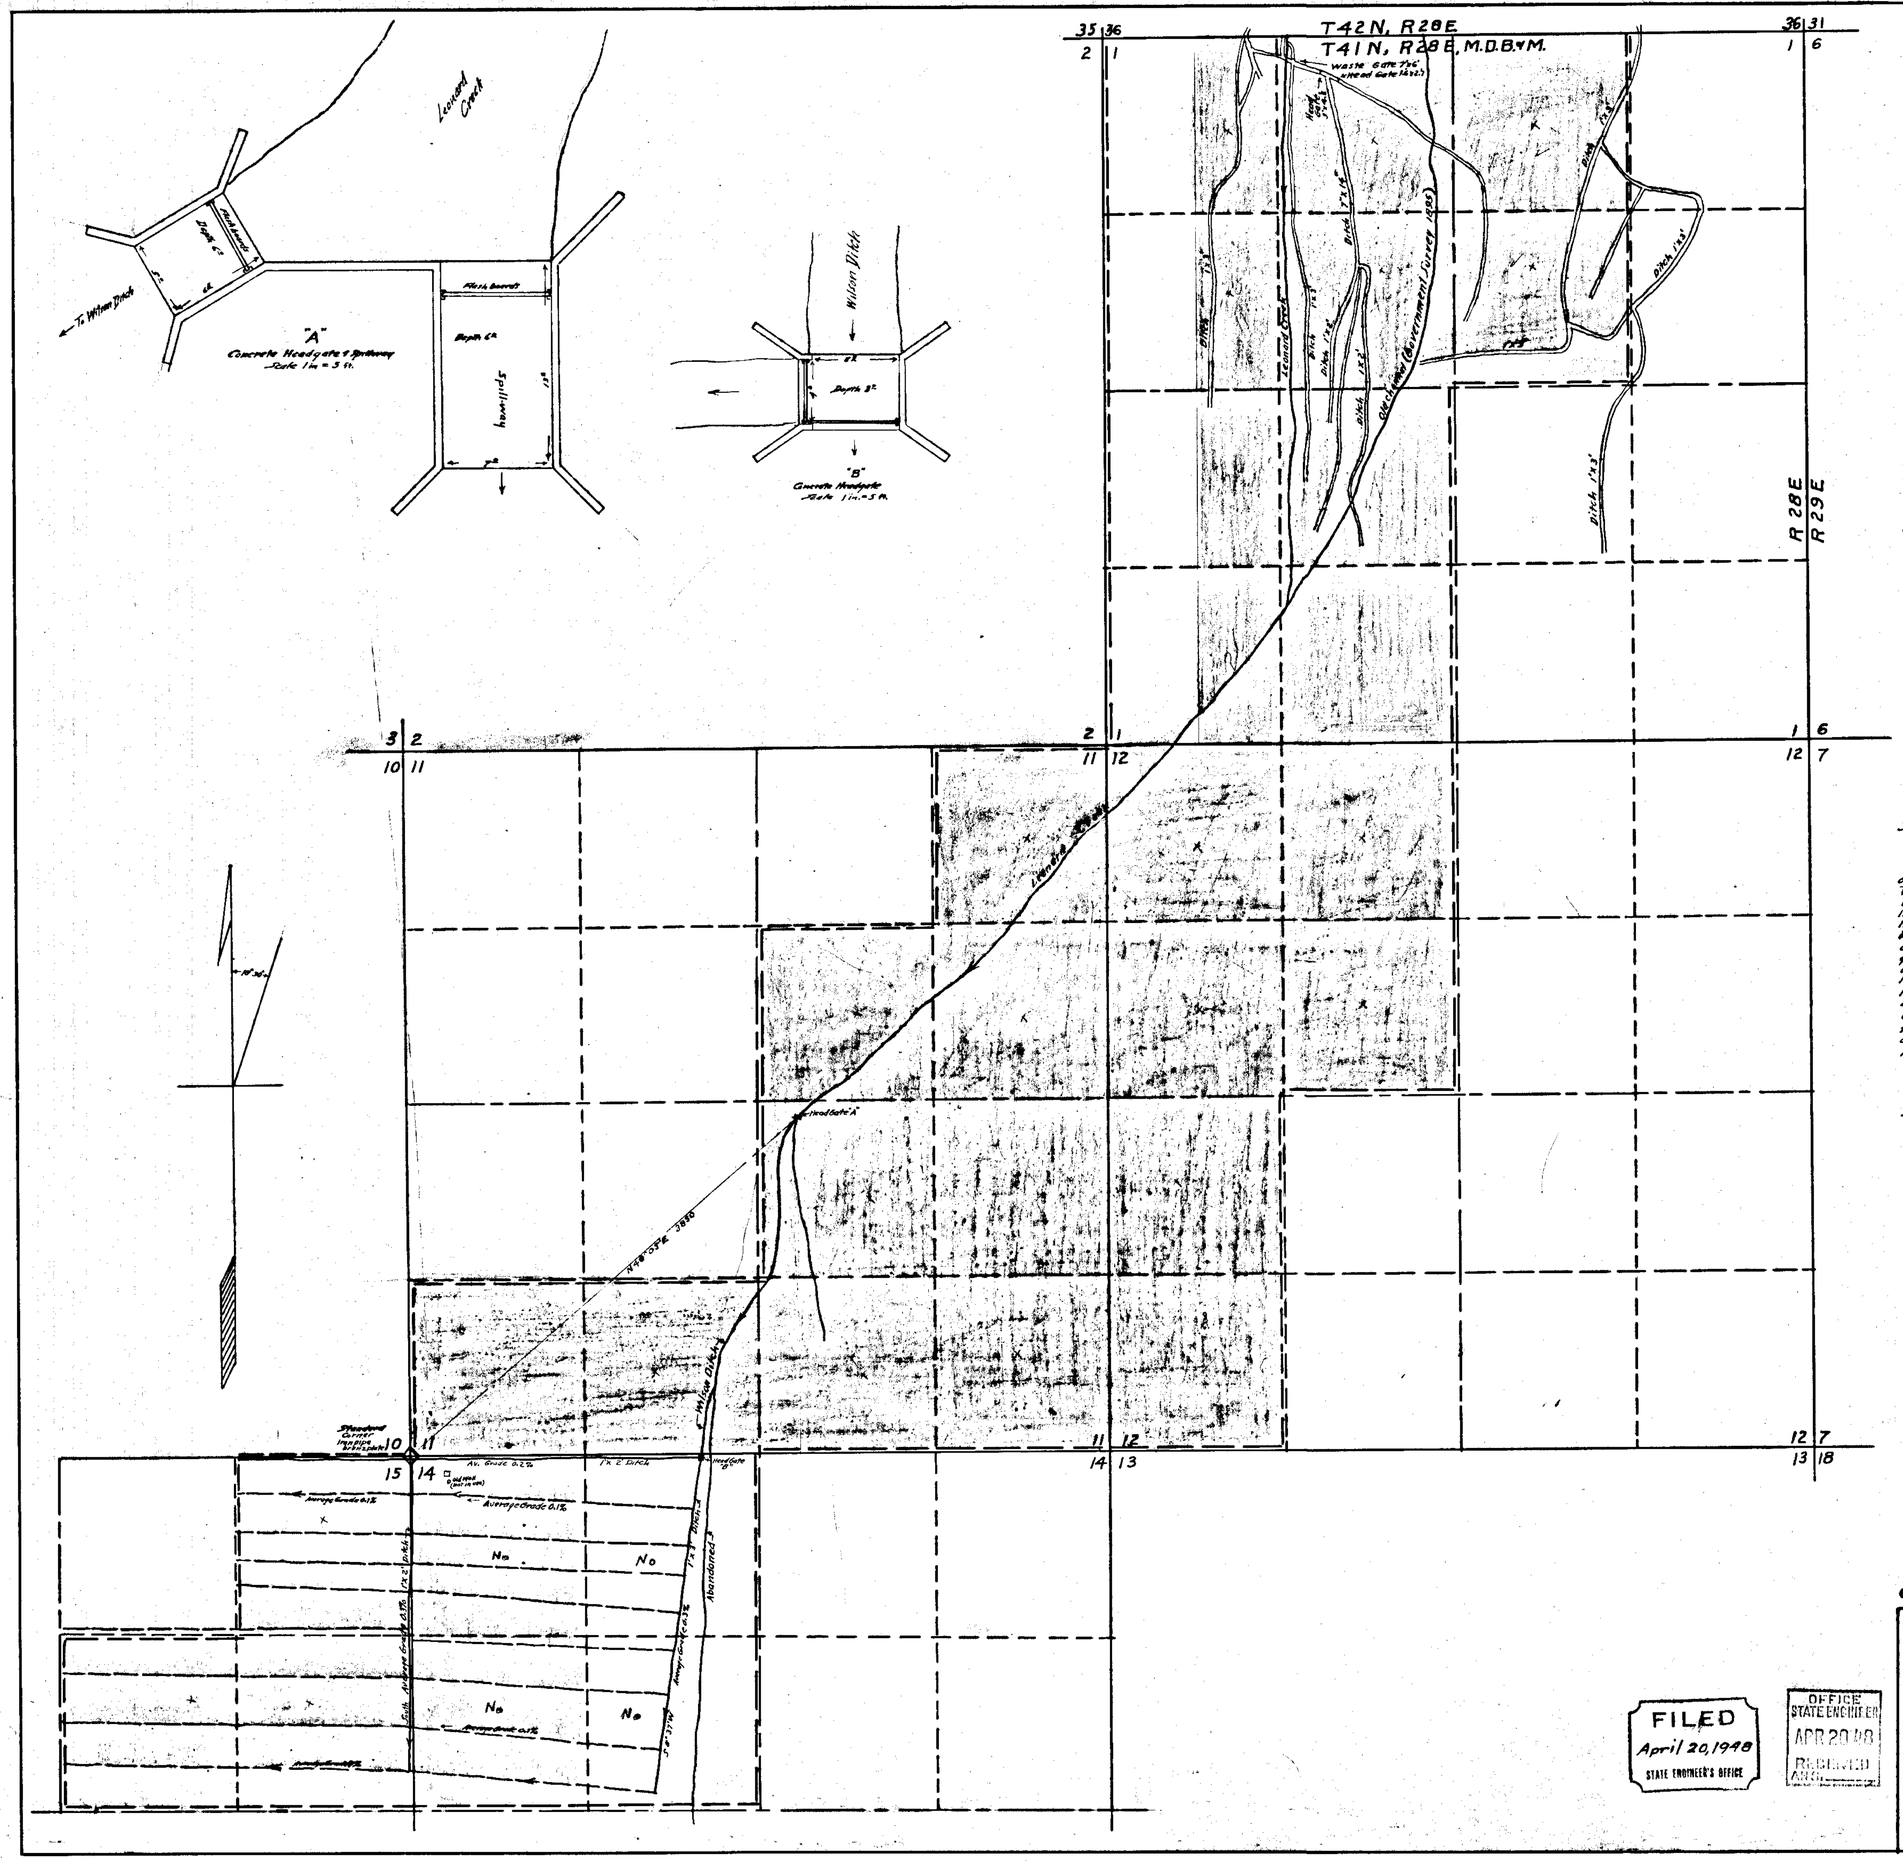J. W. Lowry
County Clerk

Scale - 1 in. = 600 ft.

0 100 200 400 600 800 1000 1200 1400 1600 1800 2000 2200 2400

Certificate No. 3778 Issued March 3, 1952

FILED
April 20, 1948
STATE ENGINEER'S OFFICE

OFFICE
STATE ENGINEER
APR 20 '48
RECEIVED
AND

MAP

To Accompany Proof of Beneficial Use Under Application No. 9888 for Irrigation by Pine Forest Land & Livestock Company from Leonard Creek & Tributaries

9888