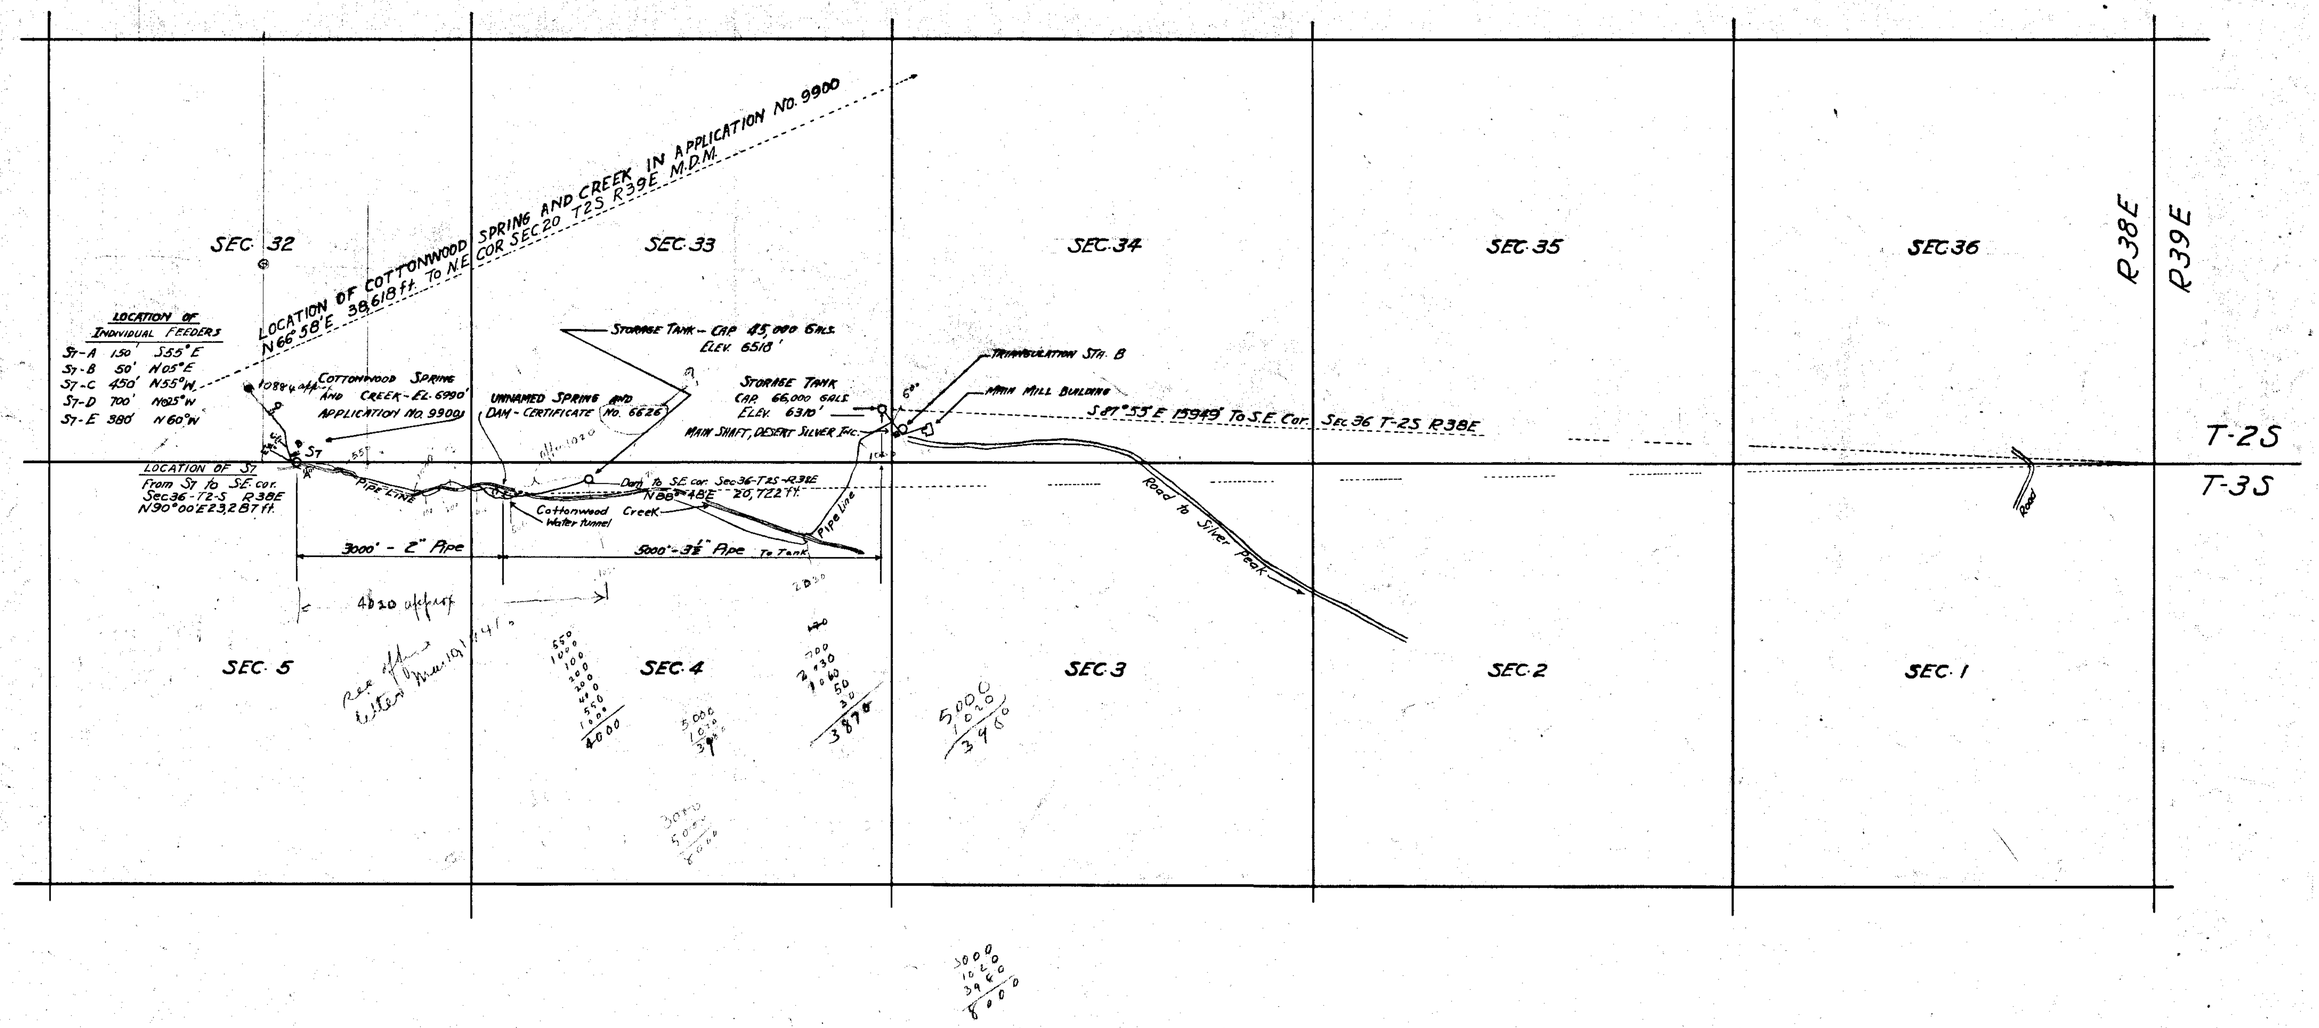

State of Nevada } ss.
County of Esmeralda }

I, C. A. Liddell, being first duly sworn, depose and say that this map, consisting of one sheet, has been correctly drawn to the designated scale from field notes of a survey made by T. J. McKenzie under my direction, between July 20th, 1940 and Feb. 5th 1941, (said notes being filed in the office of Desert Silver Inc.), that it truly and correctly represents the location and extent of the works used to divert water from the Cottonwood Creek and Spring, in Esmeralda County by Desert Silver Inc., for mining, milling and domestic purposes. That the point of diversion and return, the location of the mine, the size and capacity of the diversion pipe, and the location of all other works, or streams which are crossed by or connected with said works, are fully and correctly designated theron.

C. A. Liddell
State Water Right Surveyor.

Subscribed and sworn to before me this 6th day of March, 1941

Rosemary L. Sharp
Notary Public in and for Esmeralda County, Nevada
My comission Expires Jan. 17, 1945

FILED
March 7, 1941
STATE ENGINEER'S OFFICE

Certificate No. 2600 Issued September 30, 1941

MAP
TO ACCOMPANY PROOF OF
BENEFICIAL USE UNDER APPLICATION
No. 9900 FOR
MINING, MILLING AND DOMESTIC PURPOSES
BY
DESERT SILVER INC.
FROM COTTONWOOD CREEK AND SPRING
SCALE 1 IN. = 1000 FT.

9900