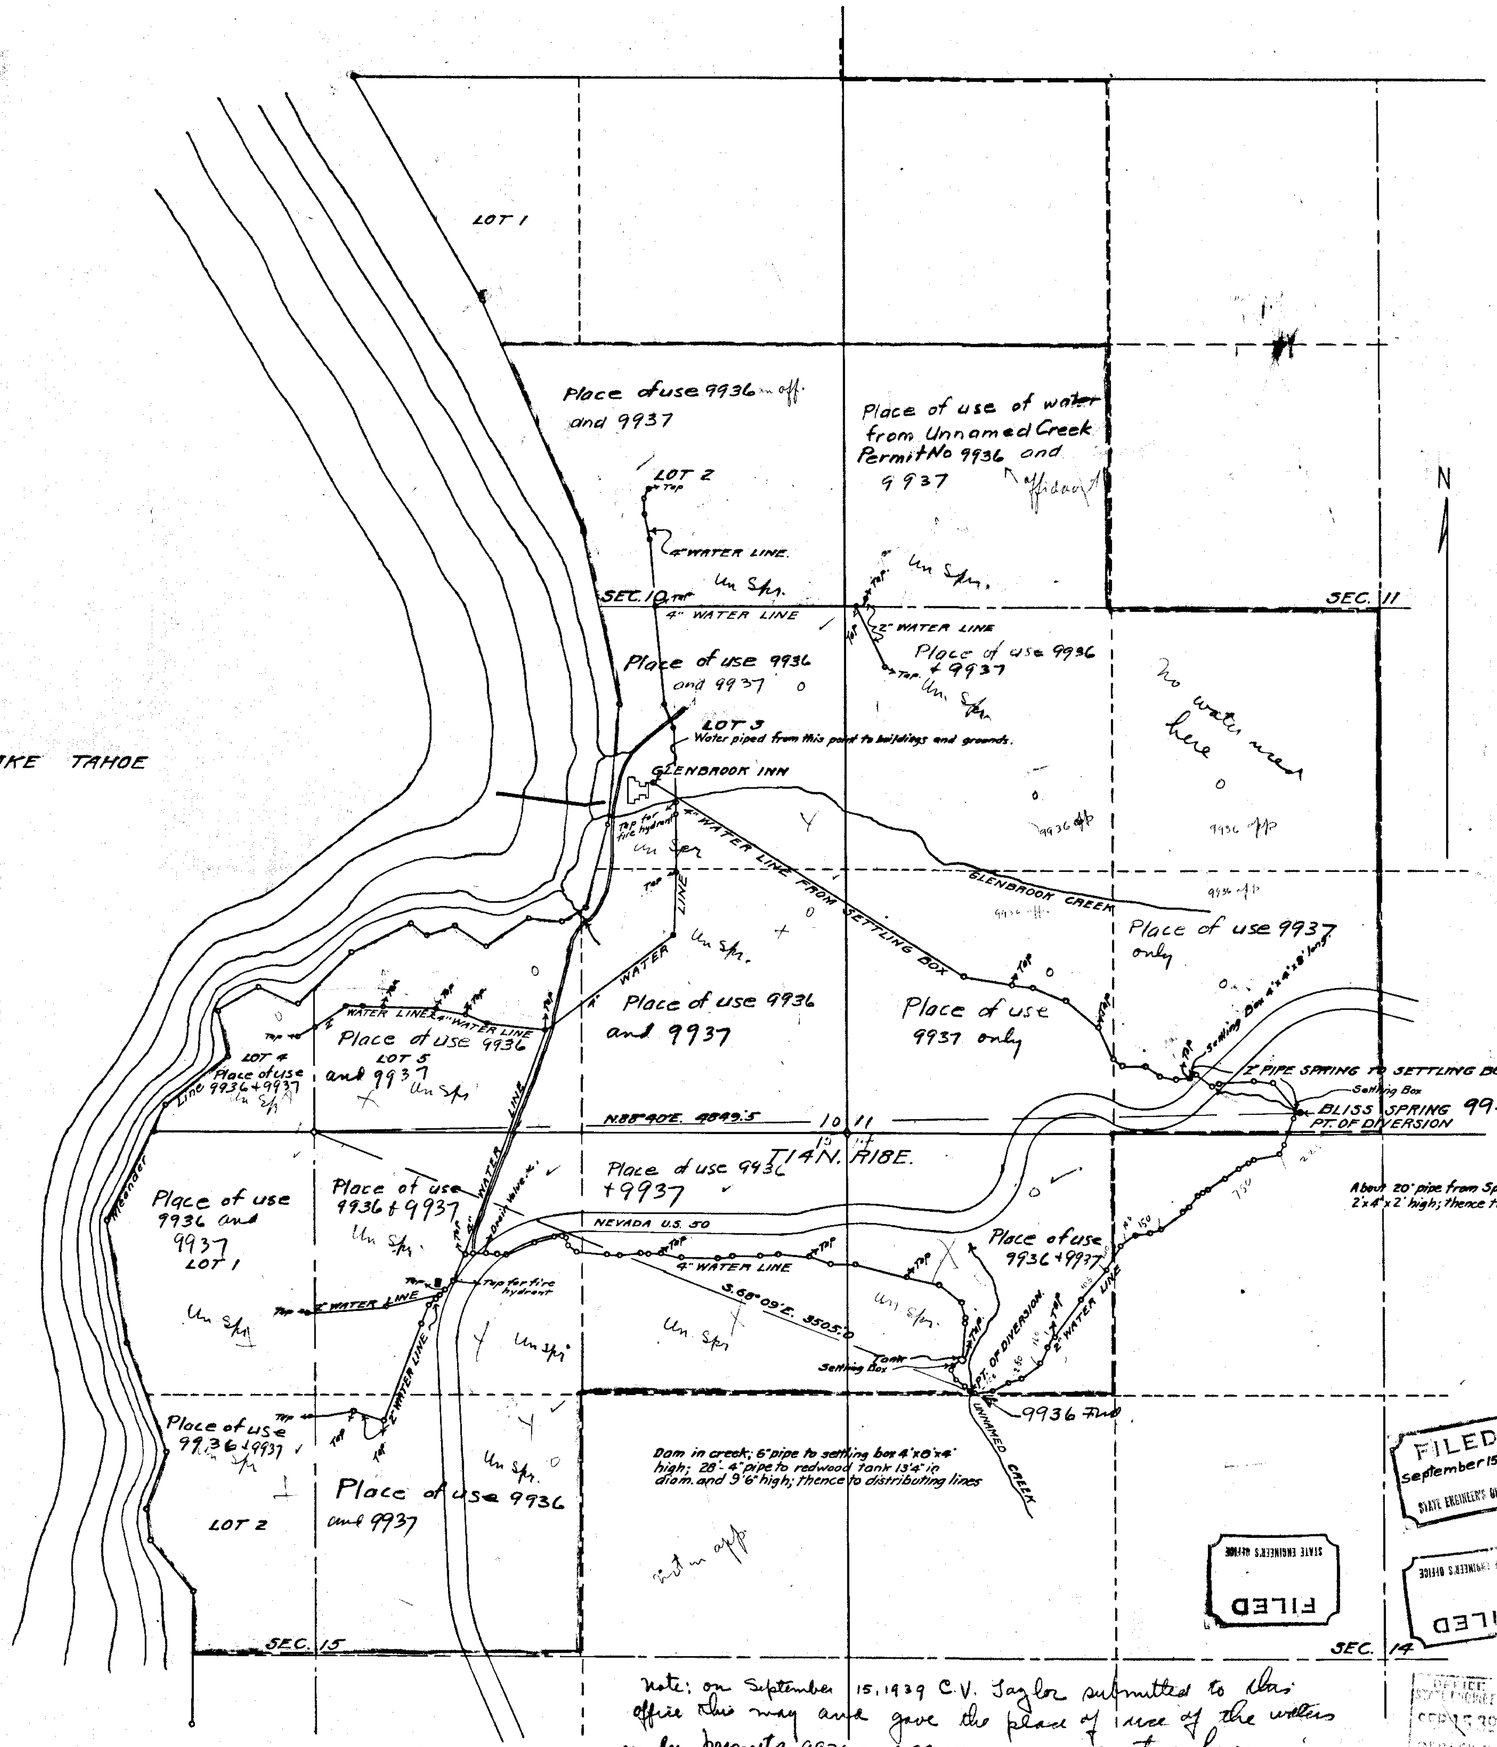

State of Nevada
County of Washoe } ss

I, C.V. Taylor, being first duly sworn, depose and say that this map has been made from field notes of a survey made by me, completed August 30, 1939, and from a map made by H.M. Payne, State Water Right Surveyor, from surveys made by him to accompany Applications No. 9936 and 9937 said map being on file in the office of the State Engineer of Nevada. That it truly and correctly represents the location and extent of the works constructed under Permits No. 9936 and 9937 to divert water from Bliss Spring and Unnamed Creek, in Douglas County by The Glenbrook Company for quasimunicipal purposes.

C.V. Taylor
State Water Right Surveyor

Subscribed and sworn to before me this day of September, 1939.

Notary Public in and for Washoe County, Nevada.

About 20' pipe from Spring to settling box 2'x4'x2' high; thence to distributing lines.

NOTE:-
Water to be used on any of The Glenbrook Co. lands, including the tracts already sold and any subsequently transferred to other owners.

0 400 800 1200 1600 2000 FT.

FILED
September 15, 1939
STATE ENGINEER'S OFFICE

#9936 - Certificate No. 2514 Issued 3/14/40
#9937 - Certificate No. 2515 Issued 3/14/40

MAP
TO ACCOMPANY
PROOF OF BENEFICIAL USE OF WATER
FOR
QUASIMUNICIPAL PURPOSES
FROM
BLISS SPRING AND UNNAMED CREEK
BY
THE GLENBROOK COMPANY

Note: on September 15, 1939 C.V. Taylor submitted to this office this map and gave the place of use of the waters under permits 9936 and 9937 as indicated hereon in pencil Pnd.

Place in 9936 — 9937